N1/2 OF NW1/4 OF SW1/4 SEC.33, T.20S., R.27E., M.D.B.&M.

Tax Area Codes 215-40
139-003

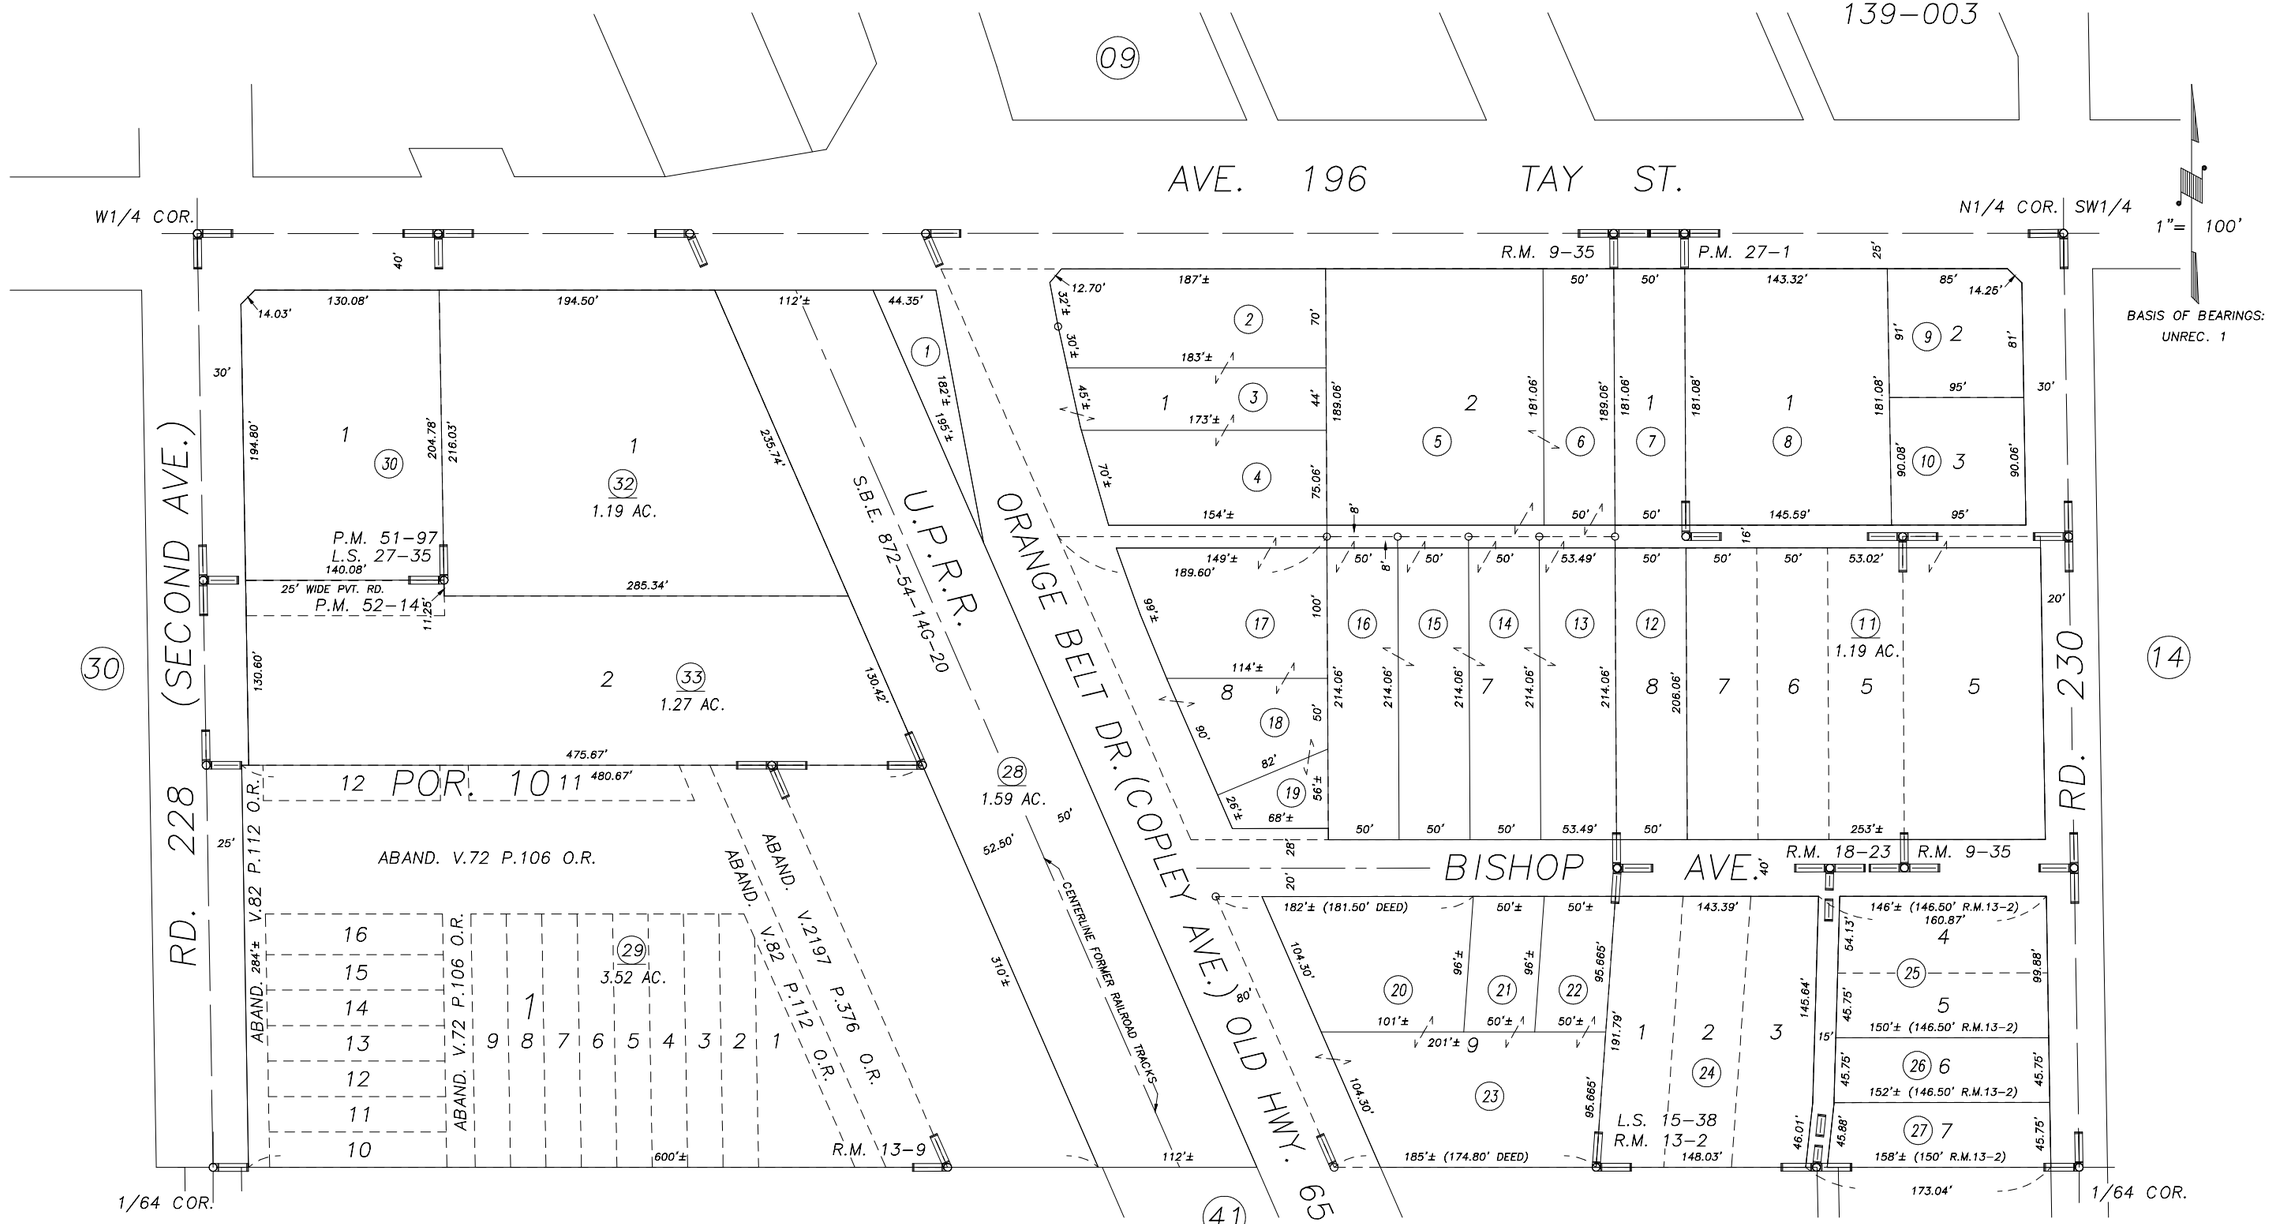

POR. STRATHMORE COLONY, R.M. 9-35
TURNEY TRACT, R.M. 13-2
POR. SOUTH STRATHMORE, R.M. 13-9
KOLES ADD. TO STRATHMORE, R.M. 18-23
RECORD OF SURVEY, L.S. 15-38
PARCEL MAP NO. 2600, P.M. 27-1
RECORD OF SURVEY, L.S. 27-35
PARCEL MAP NO. 5090, P.M. 51-97
HALPERN INDUSTRIES SURVEY, UNREC. 1
PARCEL MAP NO. 5107, P.M. 52-14

VICINITY OF STRATHMORE
ASSESSOR'S MAPS BK.215 , PG.40
COUNTY OF TULARE, CALIFORNIA, U.S.A.

NOTE: Assessor's Parcel Numbers Shown in Circles (1)
Assessor's Block Numbers Shown in Elipses (123)

REVISION	DATE	TECH
2013-0066944	12/19/2014	ASG