N 1/2 SEC. 26, T. 20S., R. 27E., M.D.B. & M.

TAX CODE AREA **216-08**

139-006

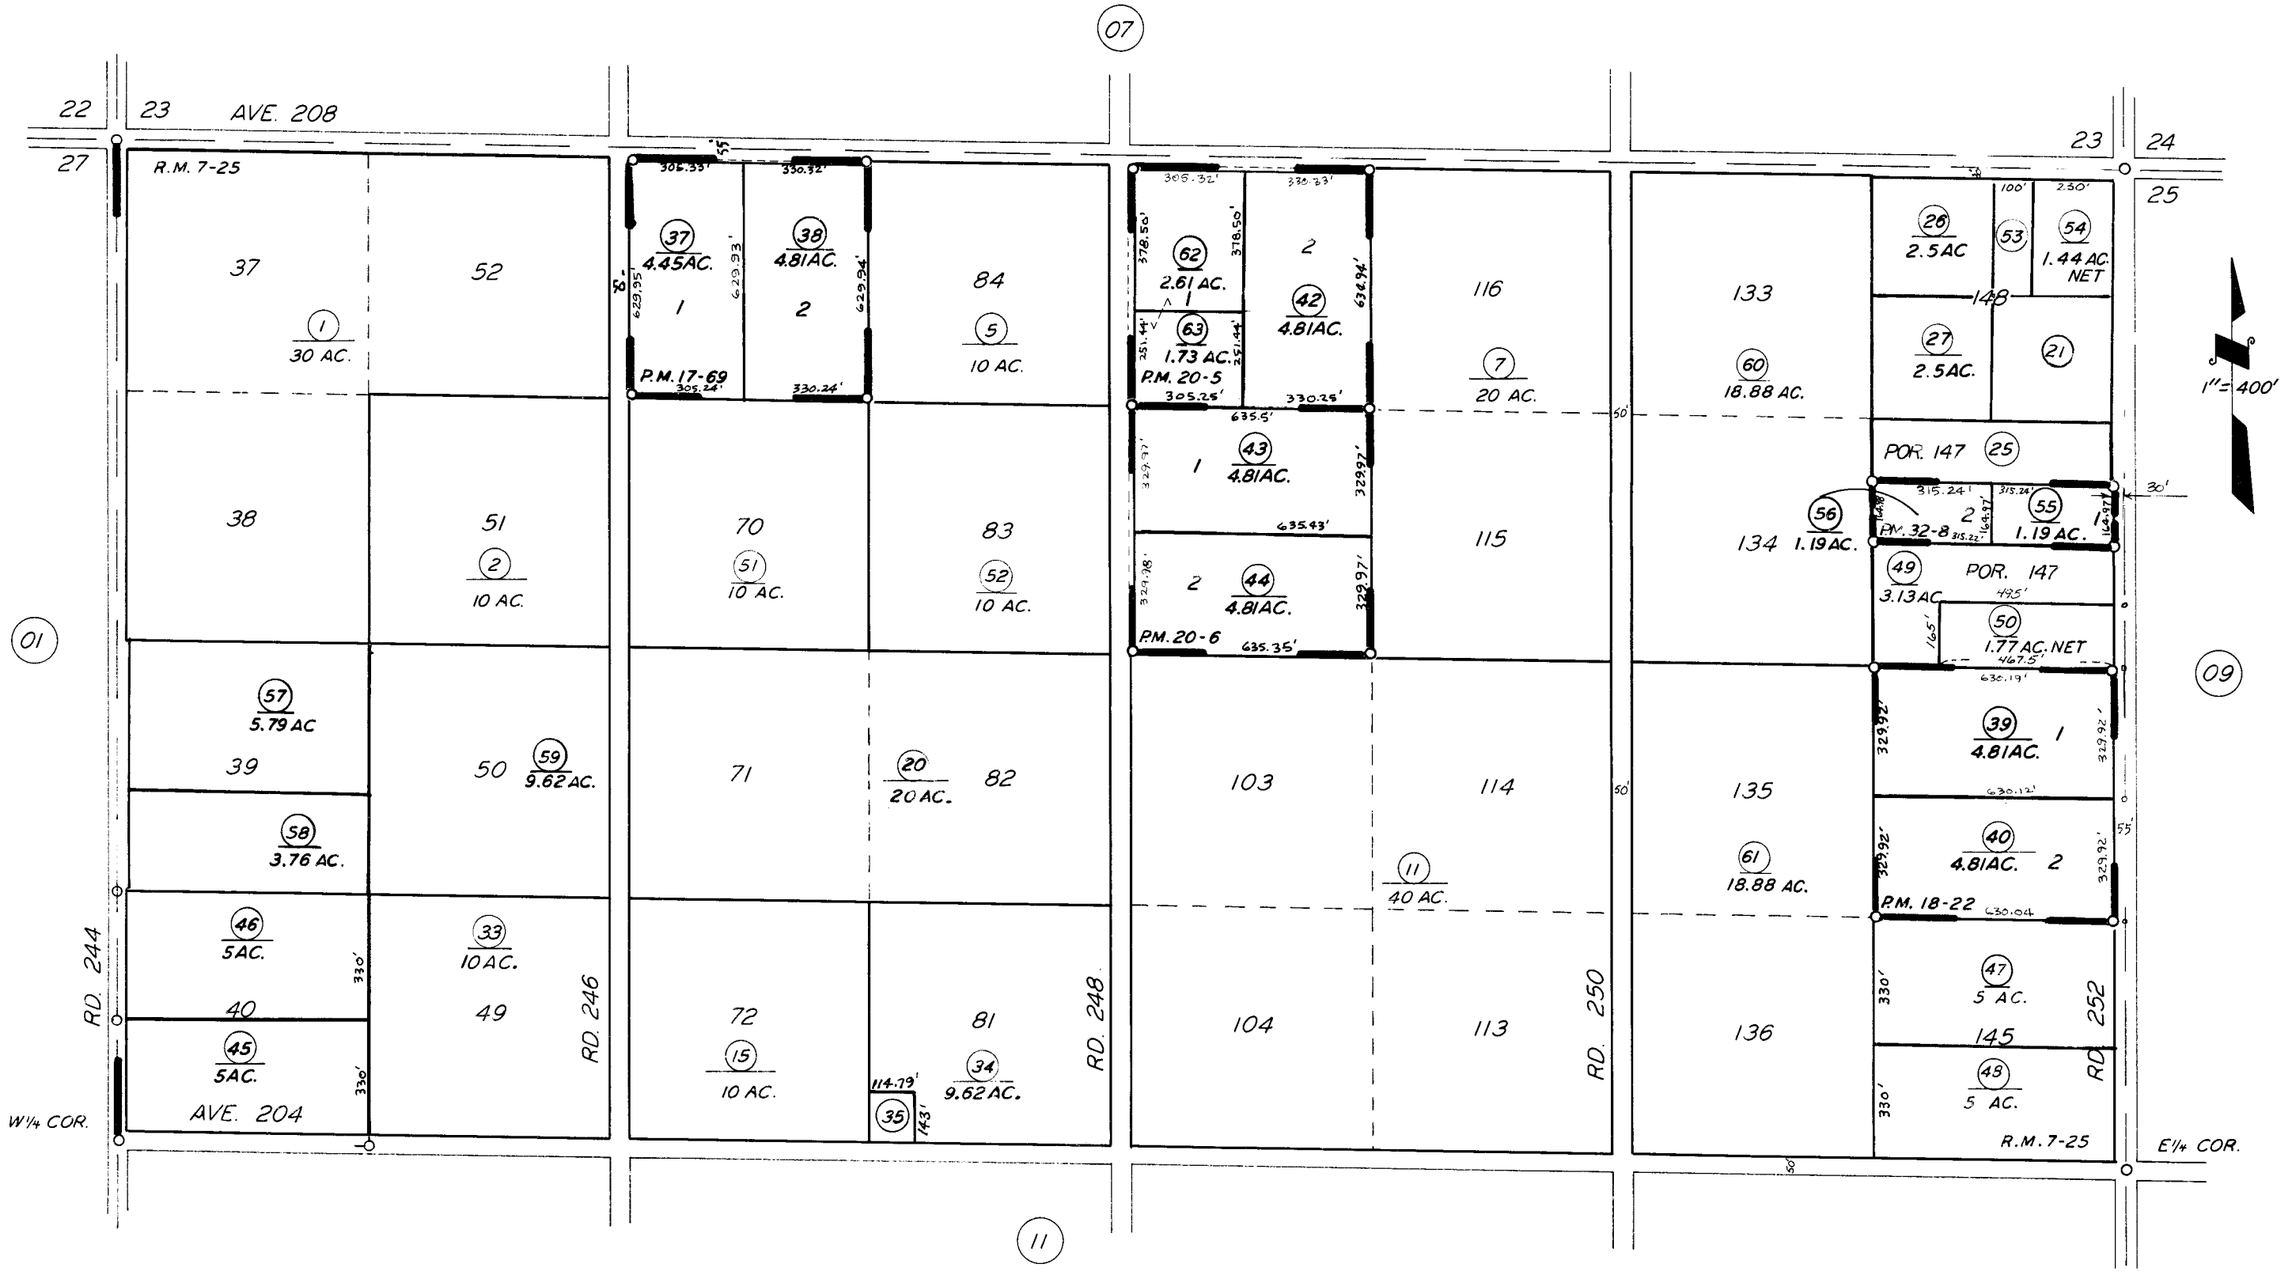

PARCEL MAP 3107, P.M. 32-8
POR. EL MIRADOR ORANGE TR., R.M. 7-25
PARCEL MAP 1721, P.M. 18-22
PARCEL MAP 1904, P.M. 20-5
PARCEL MAP 1905, P.M. 20-6
PARCEL MAP 1668, P.M. 17-69

ASSESSOR'S MAPS BK. **216**, PG. **08**

COUNTY OF TULARE, CALIF.

NOTE — ASSESSOR'S BLOCK NUMBERS SHOWN IN ELLIPSES
ASSESSOR'S PARCEL NUMBERS SHOWN IN CIRCLES