DISCLAIMER

THIS MAP WAS PREPARED FOR LOCAL PROPERTY ASSESSMENT PURPOSES ONLY AND THE PARCELS SHOWN HEREON MAY NOT COMPLY WITH STATE AND LOCAL SUBDIVISION ORDINANCES, AND NO LIABILITY IS ASSUMED FOR THE USE OF THE INFORMATION SHOWN HEREON.

SEC.1, T.20S., R.29E., M.D.B.&M.

Tax Area Codes 219–07
136–006

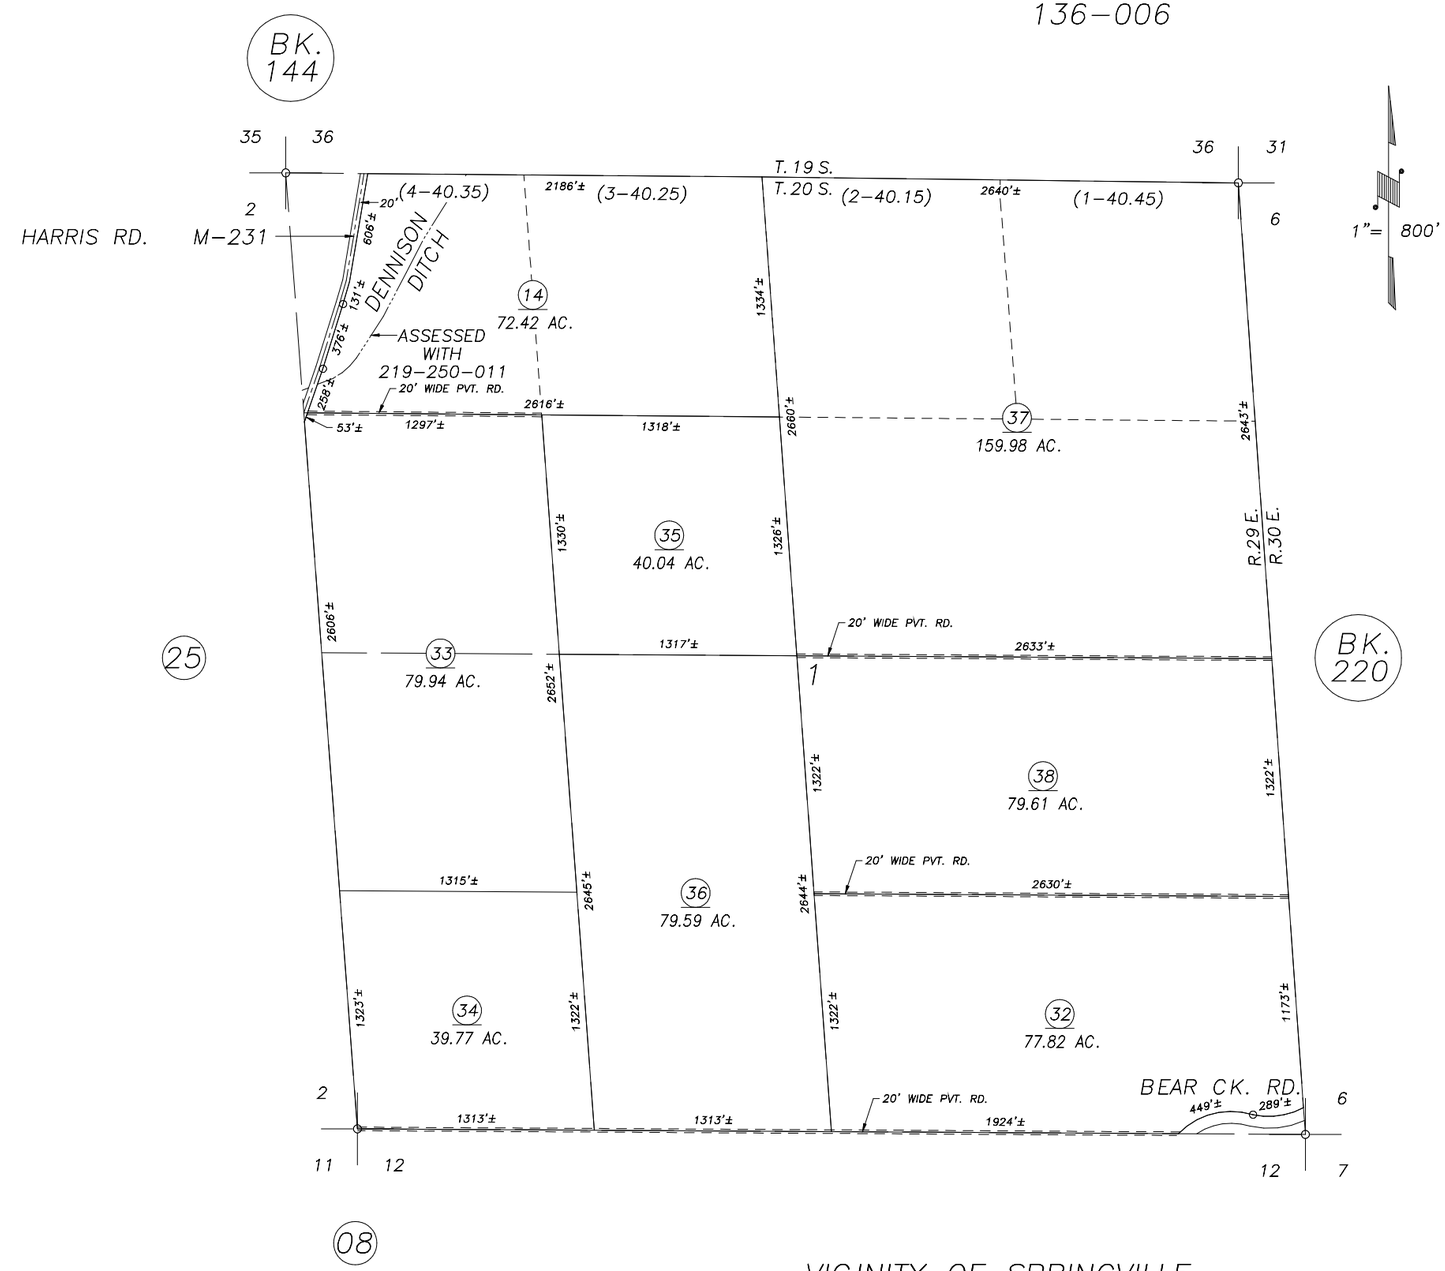

VICINITY OF SPRINGVILLE
ASSESSOR'S MAPS BK.219 , PG.07
COUNTY OF TULARE, STATE OF CALIFORNIA, U.S.A.

NOTE: Assessor's Parcel Numbers Shown in Circles (1)
Assessor's Block Numbers Shown in Elipses (123)

2000–0055055	07/23/2002	PHN
REVISION	DATE	TECH