DISCLAIMER

THIS MAP WAS PREPARED FOR LOCAL PROPERTY ASSESSMENT PURPOSES ONLY AND THE PARCELS SHOWN HEREON MAY NOT COMPLY WITH STATE AND LOCAL SUBDIVISION ORDINANCES, AND NO LIABILITY IS ASSUMED FOR THE USE OF THE INFORMATION SHOWN HEREON.

POR. NW1/4 OF SE1/4 SEC.33, T.20S., R.31E., M.D.B.&M.

Tax Area Codes 222-12
136-005
136-006

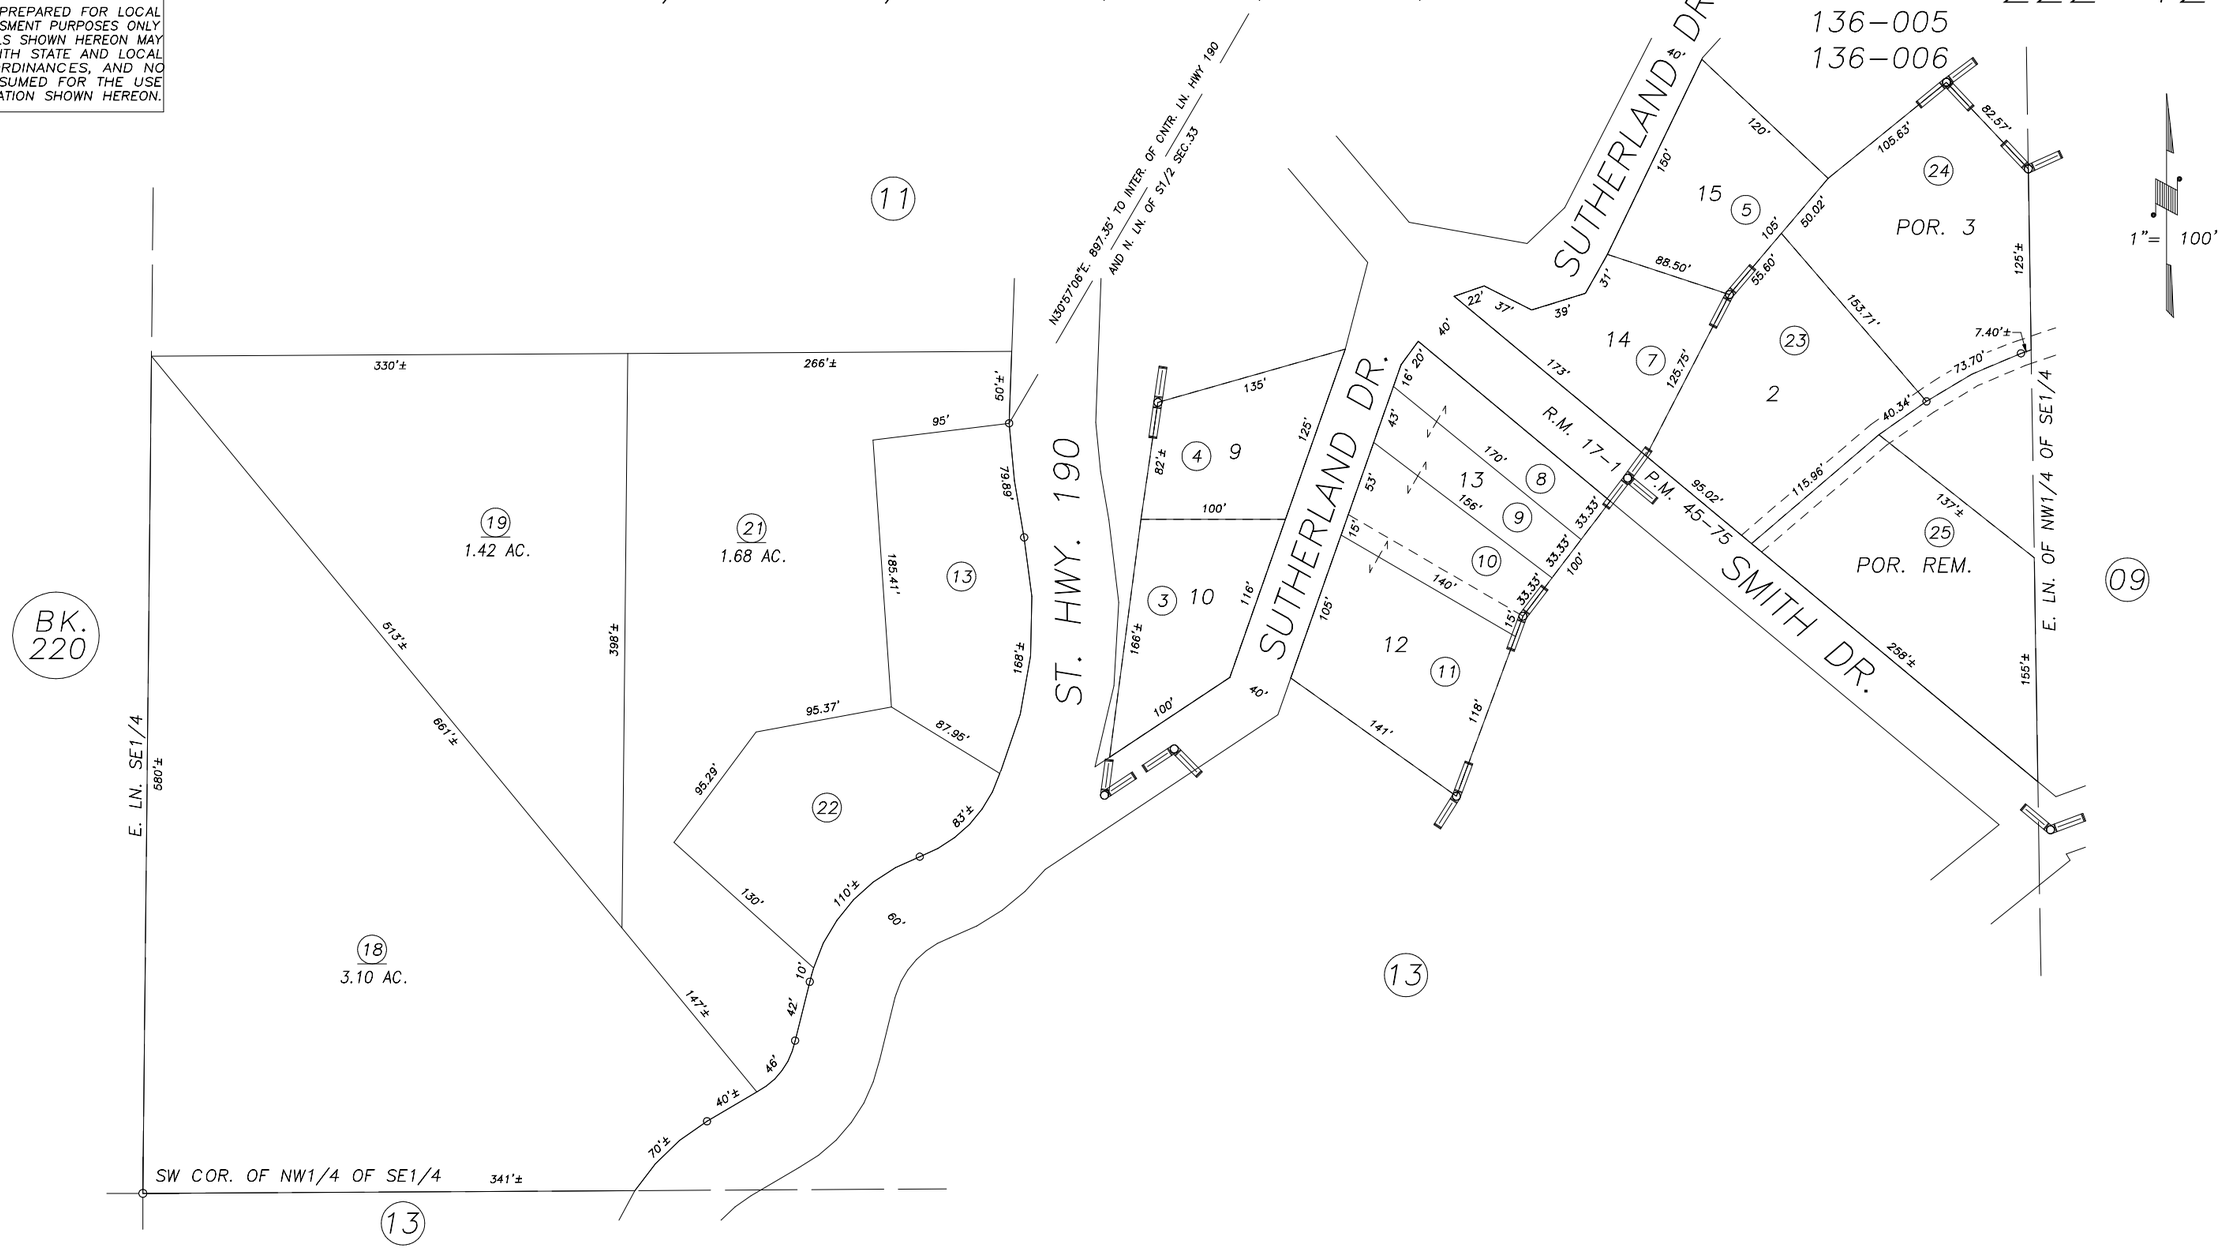

POR. CAMP NELSON SUB. NO.1, R.M. 17-1
POR. PARCEL MAP 4470, P.M. 45-75

VICINITY OF CAMP NELSON
ASSESSOR'S MAPS BK.222 , PG.12
COUNTY OF TULARE, CALIFORNIA, U.S.A.

NOTE: Assessor's Parcel Numbers Shown in Circles (1)
Assessor's Block Numbers Shown in Elipses (123)

REVISION	DATE	TECH
2000-0075240	07/18/2002	SU