POR. SEC.'S 29 & 30 & NLY POR. SEC. 32, T. 20 S., R. 23 E., M. D. B. & M.

TAX CODE AREA 225-01
155-003

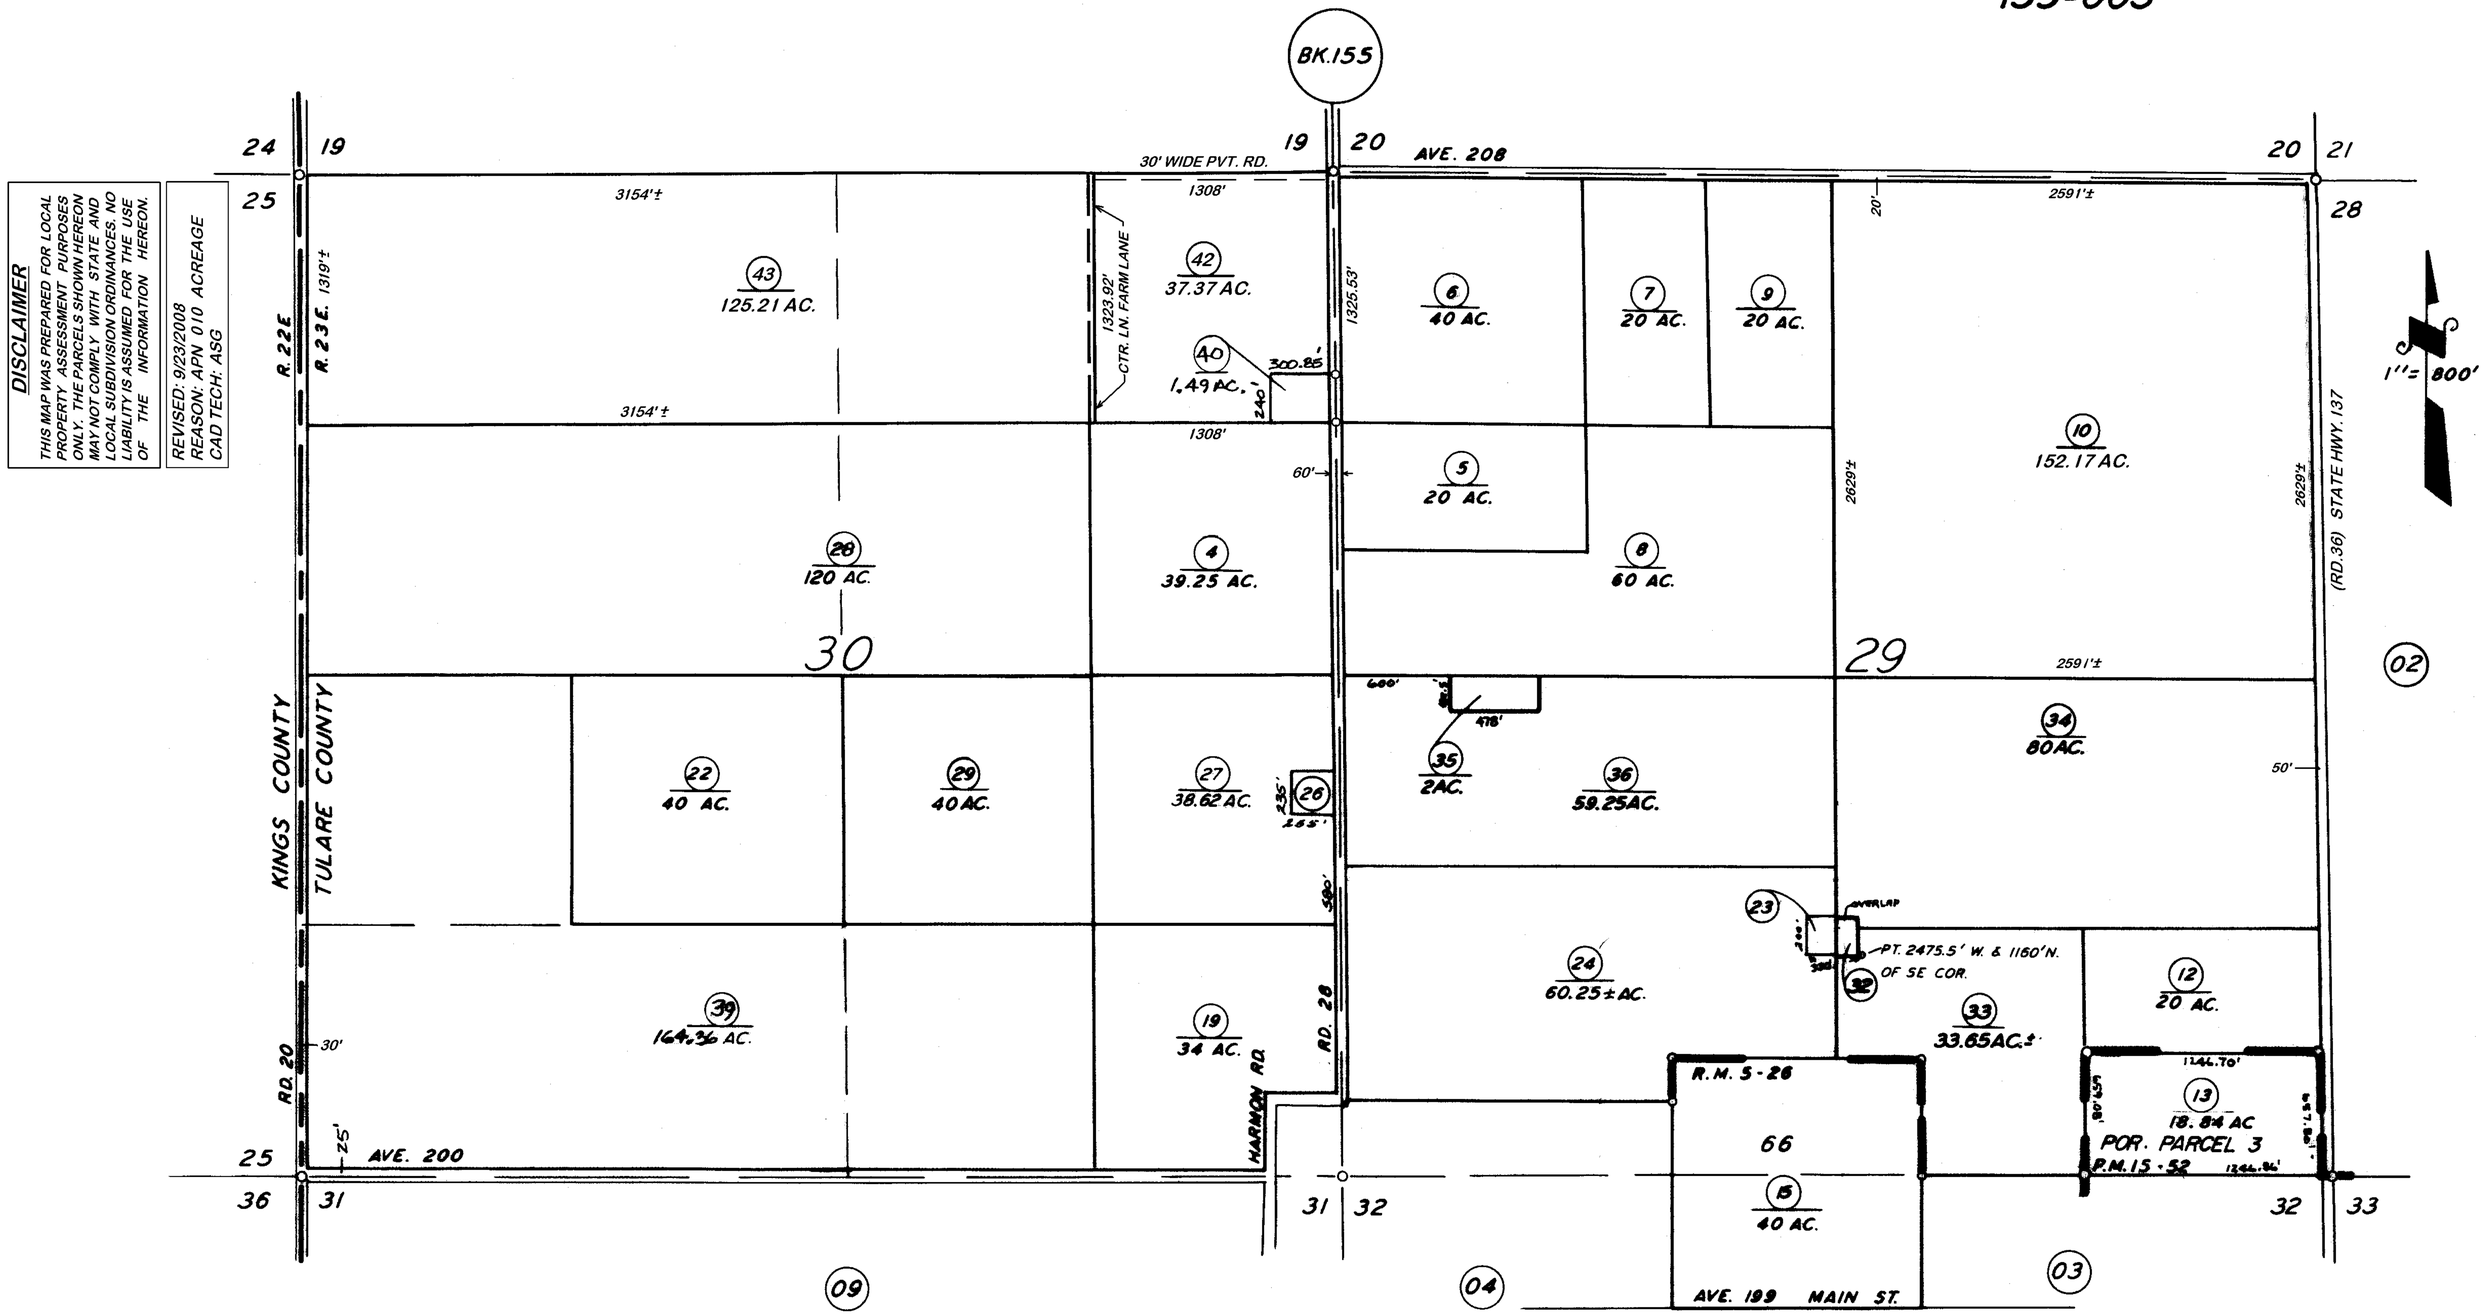

DISCLAIMER

THIS MAP WAS PREPARED FOR LOCAL PROPERTY ASSESSMENT PURPOSES ONLY. THE PARCELS SHOWN HEREON MAY NOT COMPLY WITH STATE AND LOCAL SUBDIVISION ORDINANCES. NO LIABILITY IS ASSUMED FOR THE USE OF THE INFORMATION HEREON.

REVISED: 9/23/2008
REASON: APN 010 ACREAGE
CAD TECH: ASG

POR. WAUKENA R.M. 5-26
POR. PARCEL MAP 1451, P.M. 15-52

VICINITY OF WAUKENA
ASSESSOR'S MAPS BK. 225, PG. 01.
COUNTY OF TULARE, CALIF.

NOTE — ASSESSOR'S BLOCK NUMBERS SHOWN IN ELLIPSES
ASSESSOR'S PARCEL NUMBERS SHOWN IN CIRCLES