DISCLAIMER

THIS MAP WAS PREPARED FOR LOCAL PROPERTY ASSESSMENT PURPOSES ONLY AND THE PARCELS SHOWN HEREON MAY NOT COMPLY WITH STATE AND LOCAL SUBDIVISION ORDINANCES, AND NO LIABILITY IS ASSUMED FOR THE USE OF THE INFORMATION SHOWN HEREON.

S1/2 SEC. 30, T.21S., R.25E., M.D.B.&M.

Tax Area Code 230-02
147-001
147-009

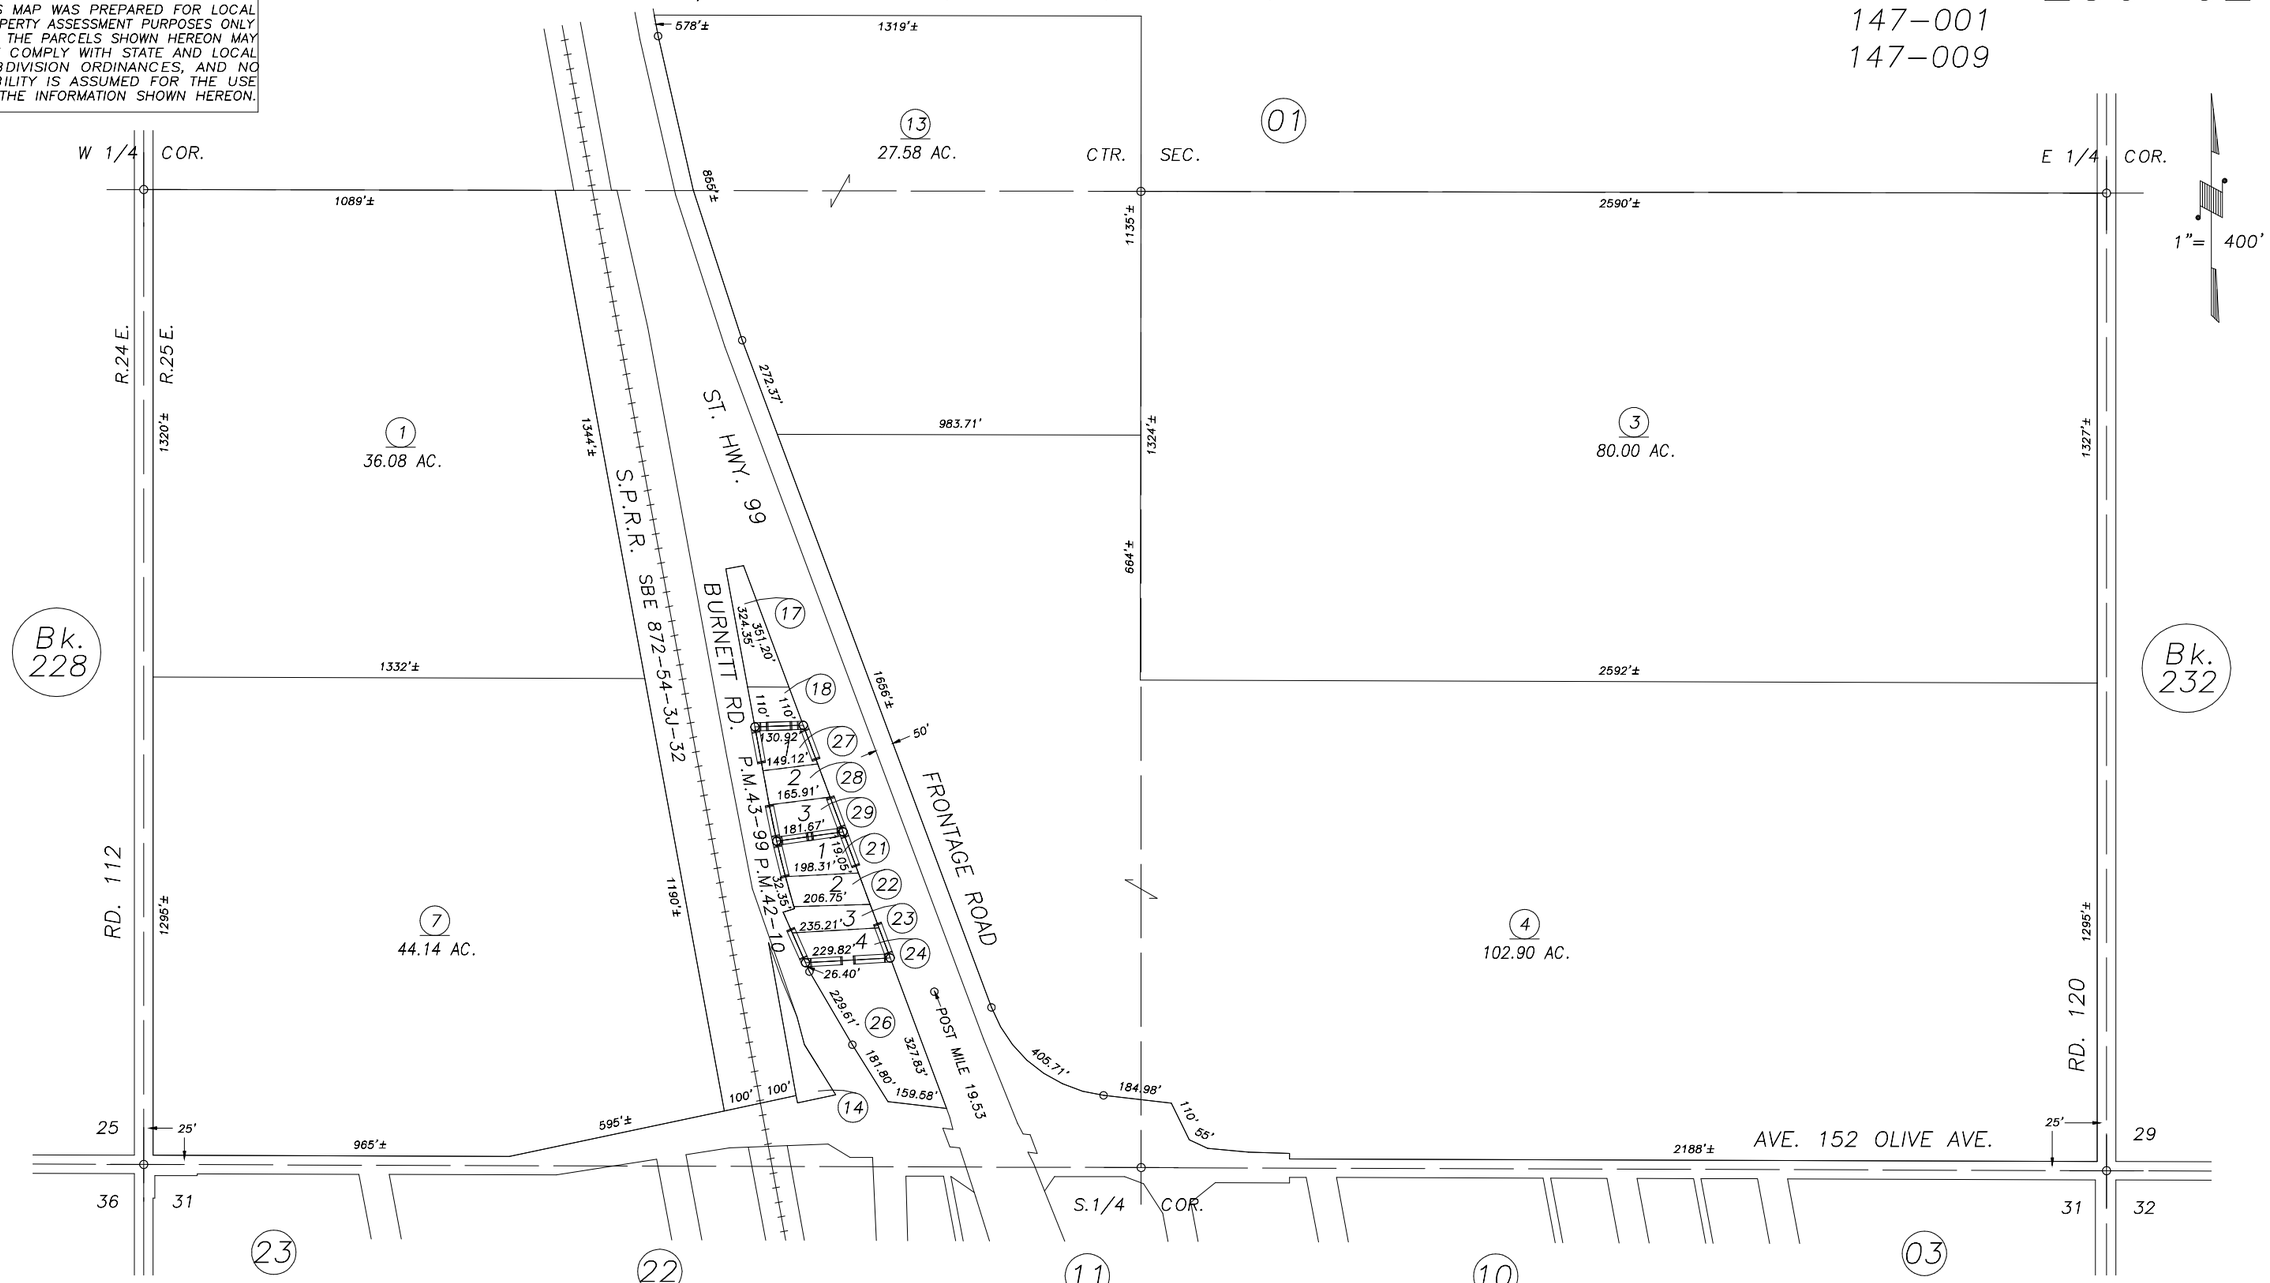

PARCEL MAP NO. 4106, P.M. 42-10
PARCEL MAP NO. 4295, P.M. 43-99

VICINITY OF TIPTON
ASSESSOR'S MAPS BK.230 , PG.02
COUNTY OF TULARE, CALIFORNIA, U.S.A.

NOTE: Assessor's Parcel Numbers Shown in Circles (1)
Assessor's Block Numbers Shown in Ellipses (123)

REVISION	DATE	TECH
TRAC CHANGES ONLY	06/02/2014	RLW