DISCLAIMER

THIS MAP WAS PREPARED FOR LOCAL PROPERTY ASSESSMENT PURPOSES ONLY. THE PARCELS SHOWN HEREON MAY NOT COMPLY WITH STATE AND LOCAL SUBDIVISION ORDINANCES. NO LIABILITY IS ASSUMED FOR THE USE OF THE INFORMATION HEREON.

REVISED: 8/5/2008
REASON: 2005-0008871
CAD TECH: JLC

N1/2 OF NW1/4 OF NW1/4 SEC. 31 T.21S., R.25E., M.D.B.&M.

TAX CODE AREA 147-009

230-22

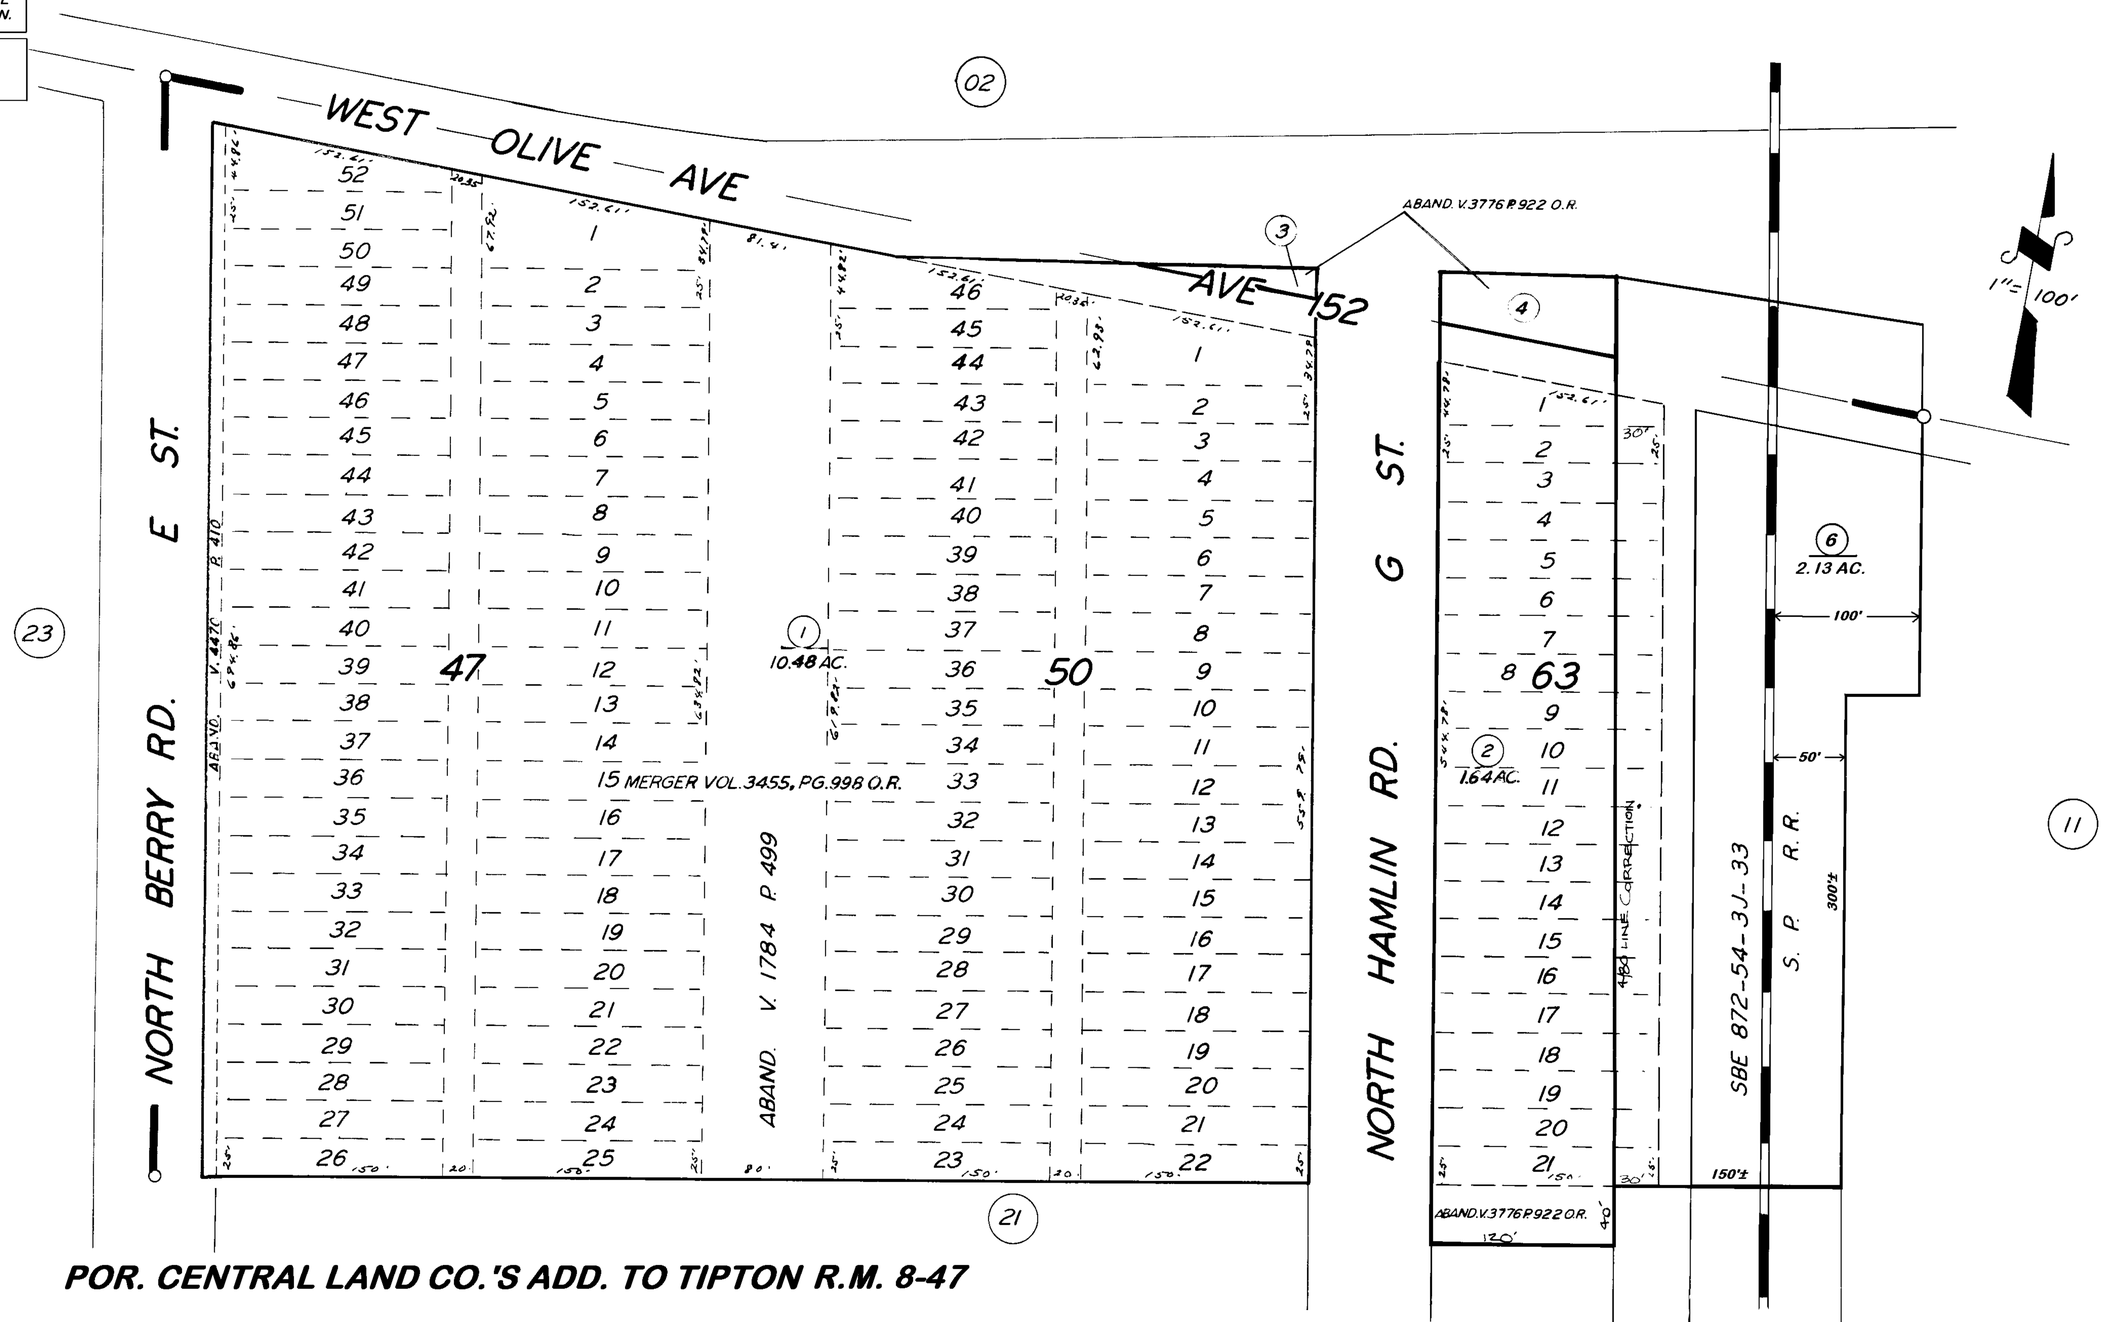

POR. CENTRAL LAND CO.'S ADD. TO TIPTON R.M. 8-47

ASSESSOR'S MAPS BK. 230, PG. 22.
COUNTY OF TULARE, CALIF.

NOTE — ASSESSOR'S BLOCK NUMBERS SHOWN IN ELLIPSES
ASSESSOR'S PARCEL NUMBERS SHOWN IN CIRCLES