DISCLAIMER

THIS MAP WAS PREPARED FOR LOCAL PROPERTY ASSESSMENT PURPOSES ONLY. THE PARCELS SHOWN HEREON MAY NOT COMPLY WITH STATE AND LOCAL SUBDIVISION ORDINANCES. NO LIABILITY IS ASSUMED FOR THE USE OF THE INFORMATION HEREON.

REVISED: 04/22/2011
REASON: 2001-0085185
CAD TECH: CBT

WLY. POR. OF NW¼ OF SEC. 31 T.21S., R.25E., M.D.B.&M.

TAX CODE AREA
147-004

230-23

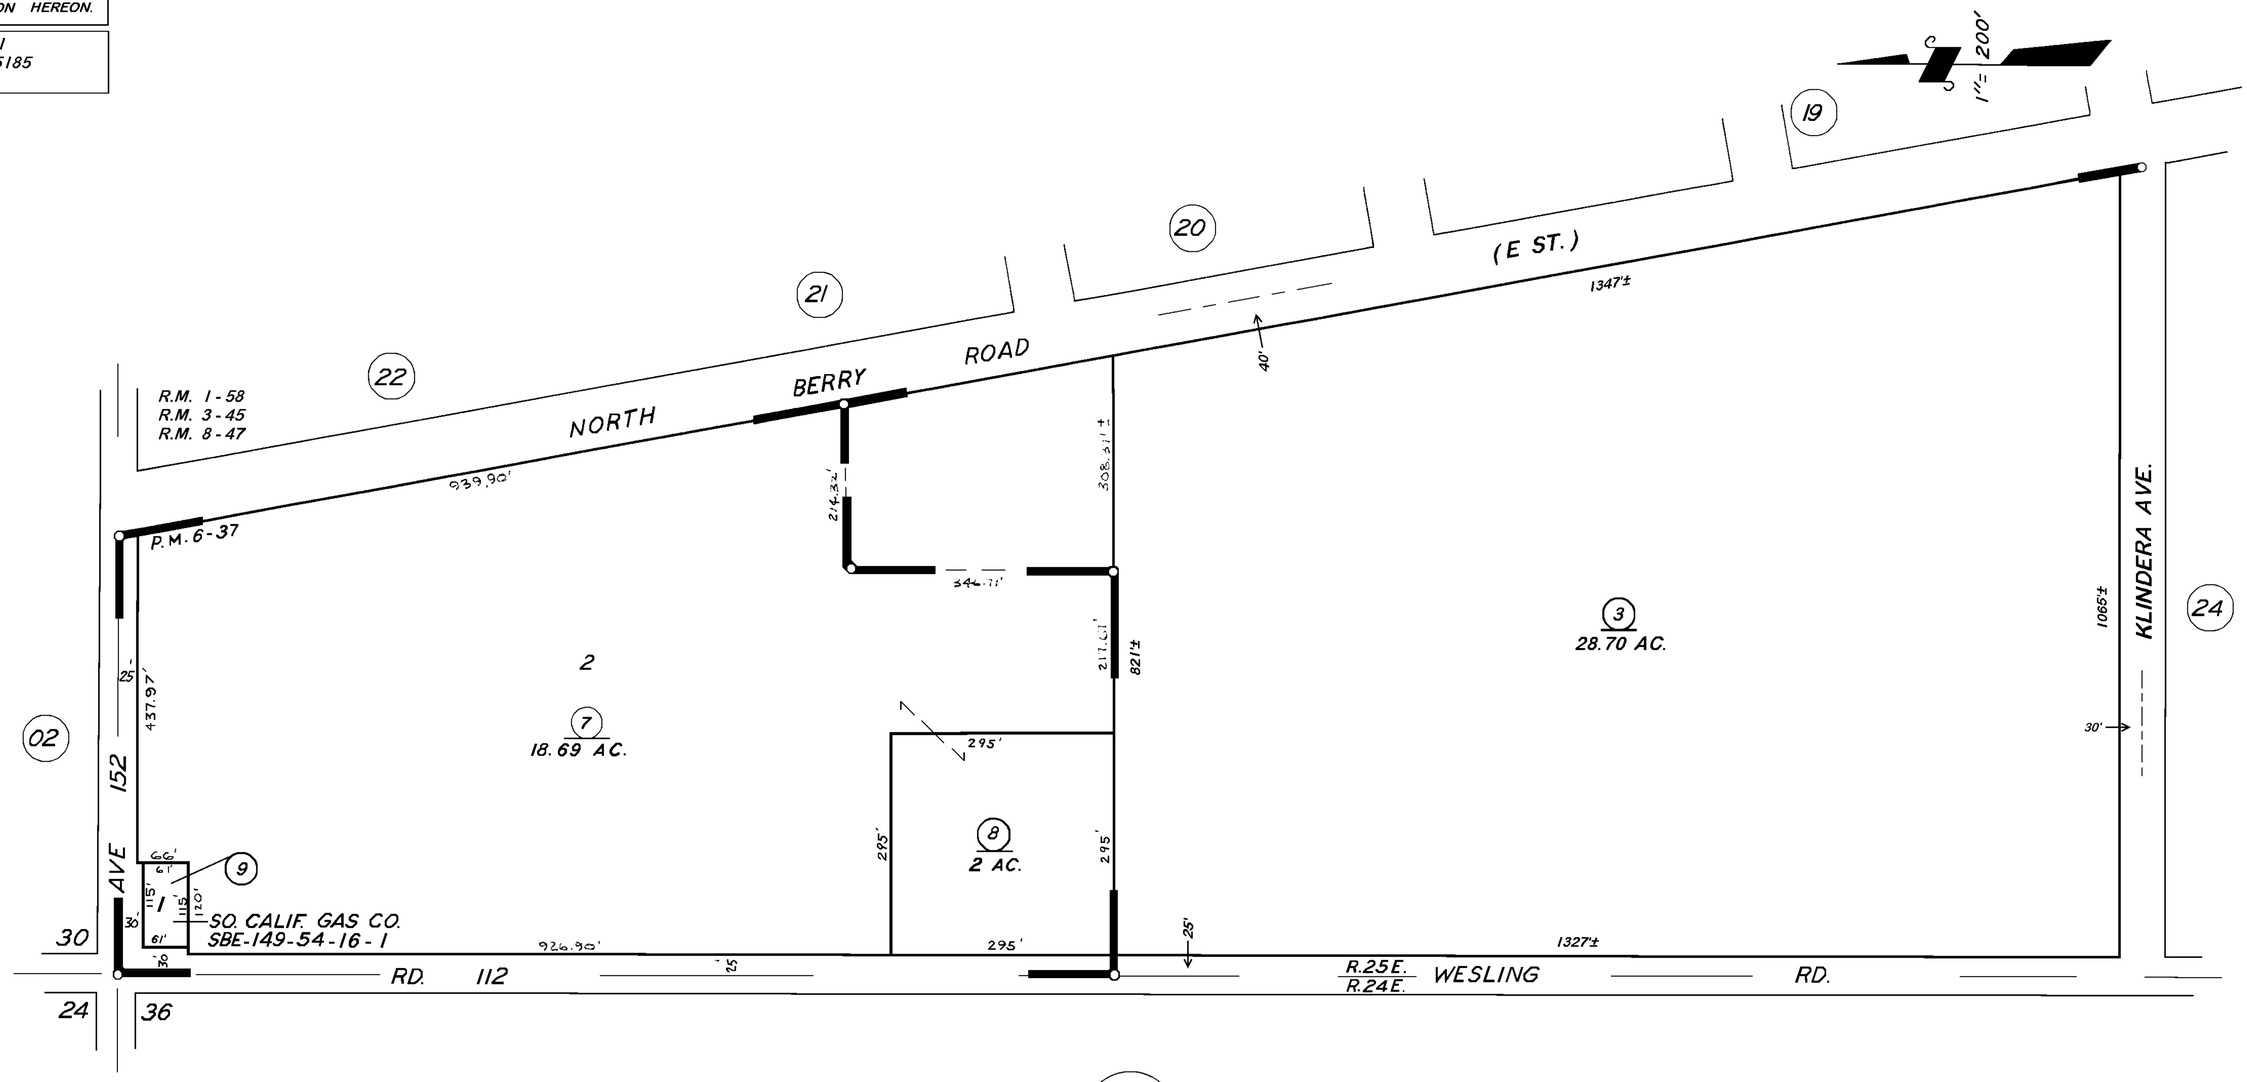

PARCEL MAP 537, P.M. 6-37
POR. OF TIPTON, R.M. 1-58, 3-45 & 8-47

BK.228

ASSESSOR'S MAPS BK. 230, PG. 23.
COUNTY OF TULARE, CALIF.

NOTE — ASSESSOR'S BLOCK NUMBERS SHOWN IN ELLIPSES
ASSESSOR'S PARCEL NUMBERS SHOWN IN CIRCLES