N1/2 OF NW1/4 OF NE1/4 SEC.19, T.21S., R.26E., M.D.B.&M.

Tax Area Codes 233–13
162–004

DISCLAIMER

THIS MAP WAS PREPARED FOR LOCAL PROPERTY ASSESSMENT PURPOSES ONLY AND THE PARCELS SHOWN HEREON MAY NOT COMPLY WITH STATE AND LOCAL SUBDIVISION ORDINANCES, AND NO LIABILITY IS ASSUMED FOR THE USE OF THE INFORMATION SHOWN HEREON.

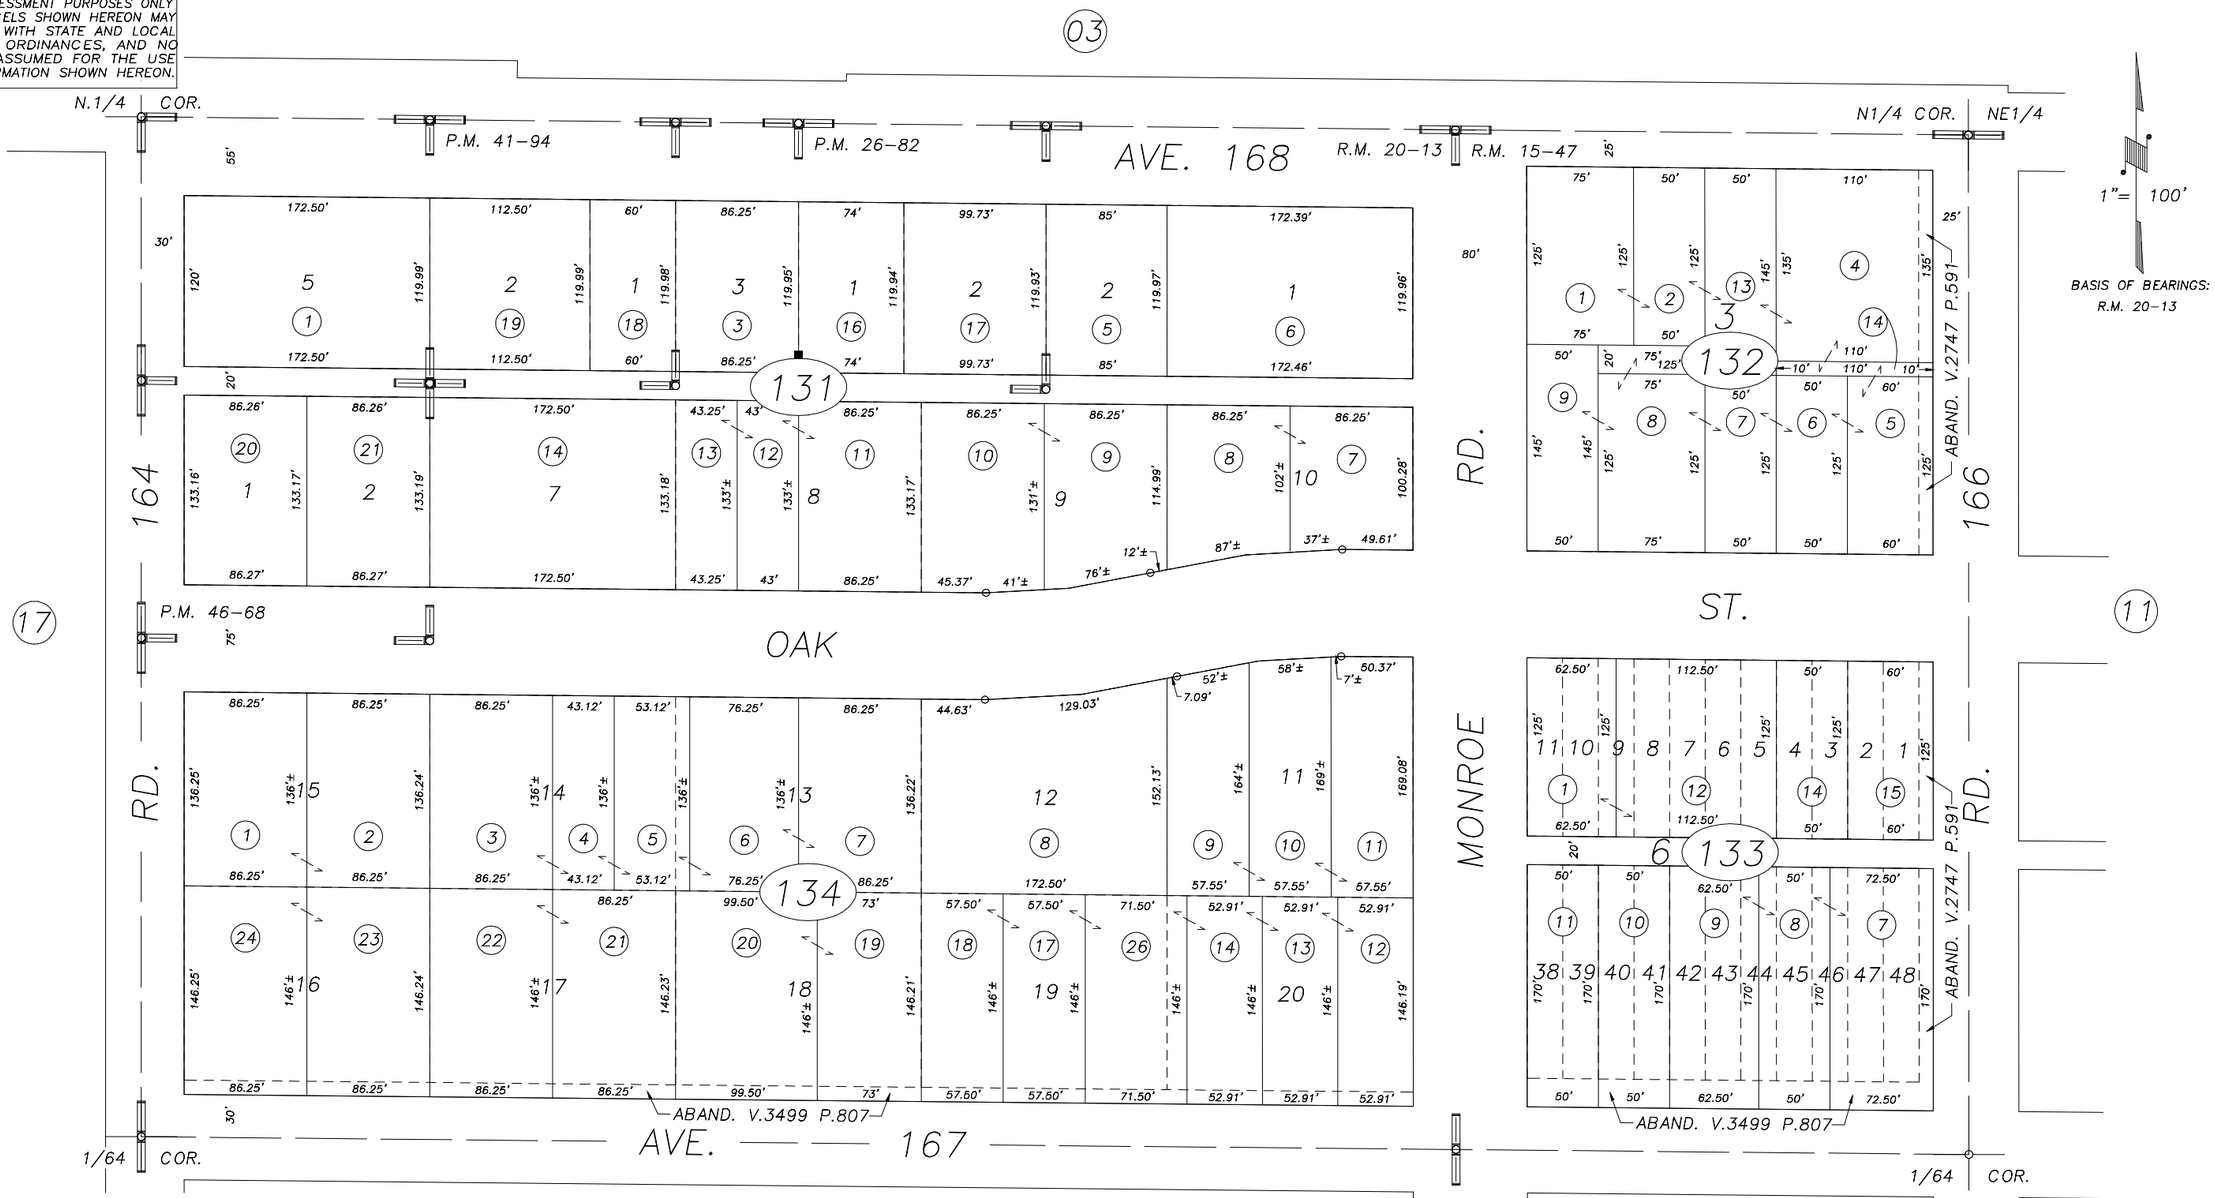

POR. WOODVILLE, R.M. 15–47
POR. TRACT NO. 133, R.M. 20–13
PARCEL MAP NO. 2581, P.M. 26–82
PARCEL MAP NO. 4090, P.M. 41–94
PARCEL MAP NO. 4563, P.M. 46–68

VICINITY OF WOODVILLE

ASSESSOR'S MAPS BK.233 , PG.13
COUNTY OF TULARE, CALIFORNIA, U.S.A.

NOTE: Assessor's Parcel Numbers Shown in Circles (1)
Assessor's Block Numbers Shown in Elipses (123)

REVISION	DATE	TECH
2003–0049508	03/21/2005	PHN