POR. N ½ OF SE ¼ OF SE ¼ SEC. 34, & POR. N ½ OF SW ¼ OF SW ¼ SEC. 35,
T.21S., R.26E., M.D.B.&M.

TAX CODE AREA 237-09
125-008
132-008

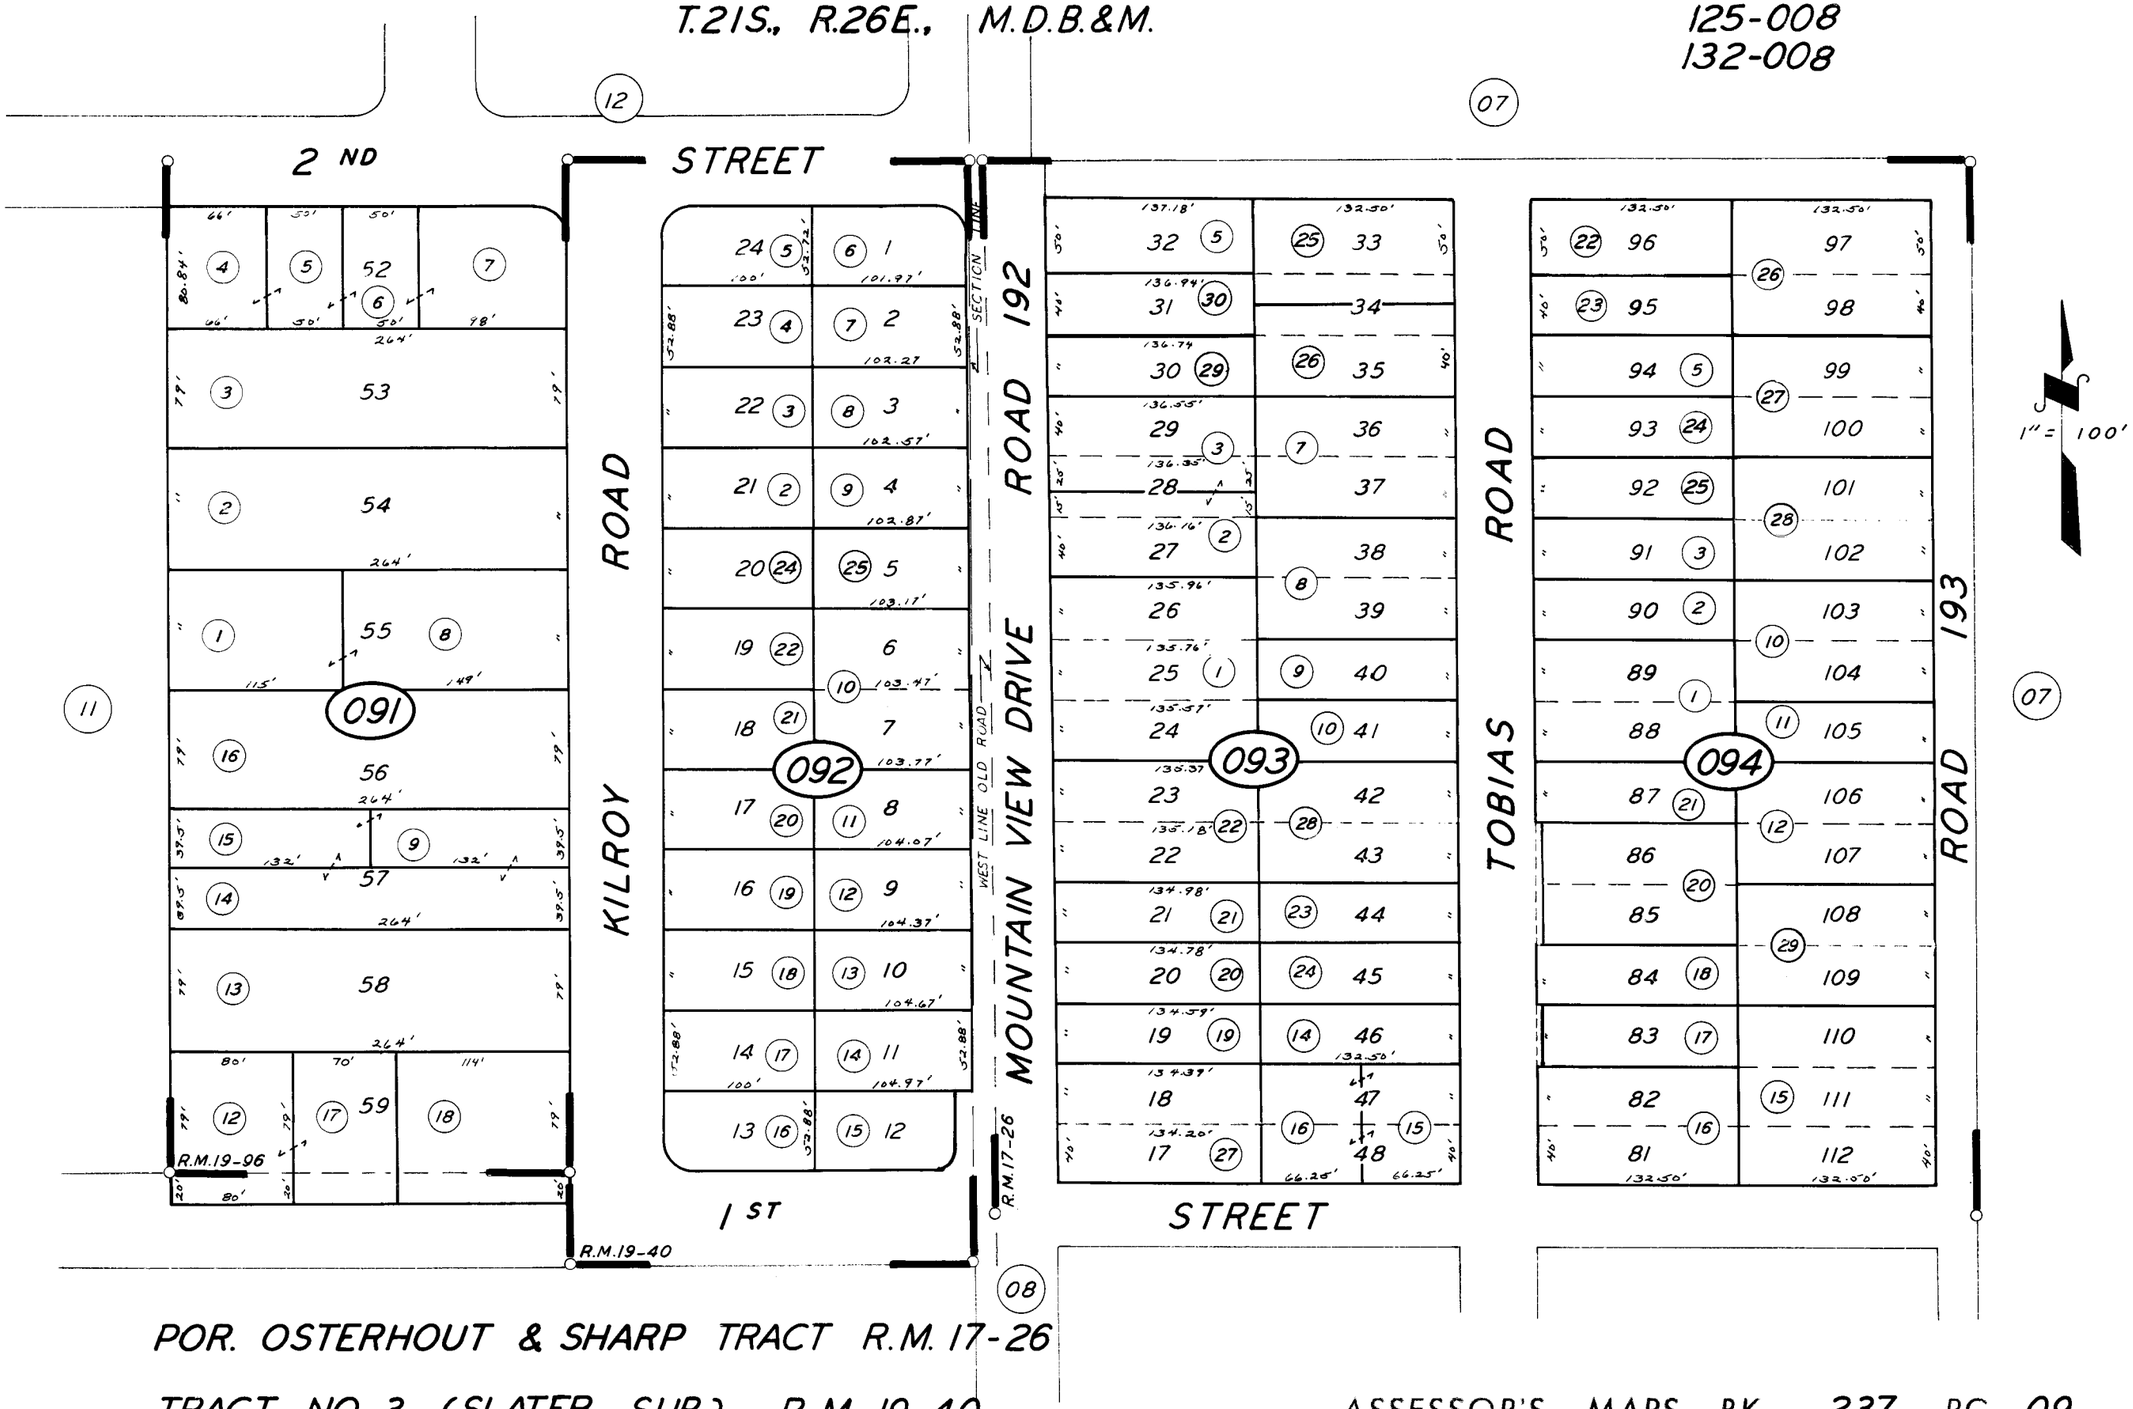

POR. OSTERHOUT & SHARP TRACT R.M. 17-26

TRACT NO. 3 (SLATER SUB.) R.M. 19-40

POR. TRACT NO. 50 R.M. 19-96

ASSESSOR'S MAPS BK. 237, PG. 09.

COUNTY OF TULARE, CALIF.

NOTE — ASSESSOR'S BLOCK NUMBERS SHOWN IN ELLIPSES
ASSESSOR'S PARCEL NUMBERS SHOWN IN CIRCLES