DISCLAIMER

THIS MAP WAS PREPARED FOR LOCAL PROPERTY ASSESSMENT PURPOSES ONLY AND THE PARCELS SHOWN HEREON MAY NOT COMPLY WITH STATE AND LOCAL SUBDIVISION ORDINANCES, AND NO LIABILITY IS ASSUMED FOR THE USE OF THE INFORMATION SHOWN HEREON.

POR. S 1/2 SECTION 34, T.21S., R.26E., M.D.B. & M.

Tax Area Code 237–14

125–000
125–001
125–003
125–004

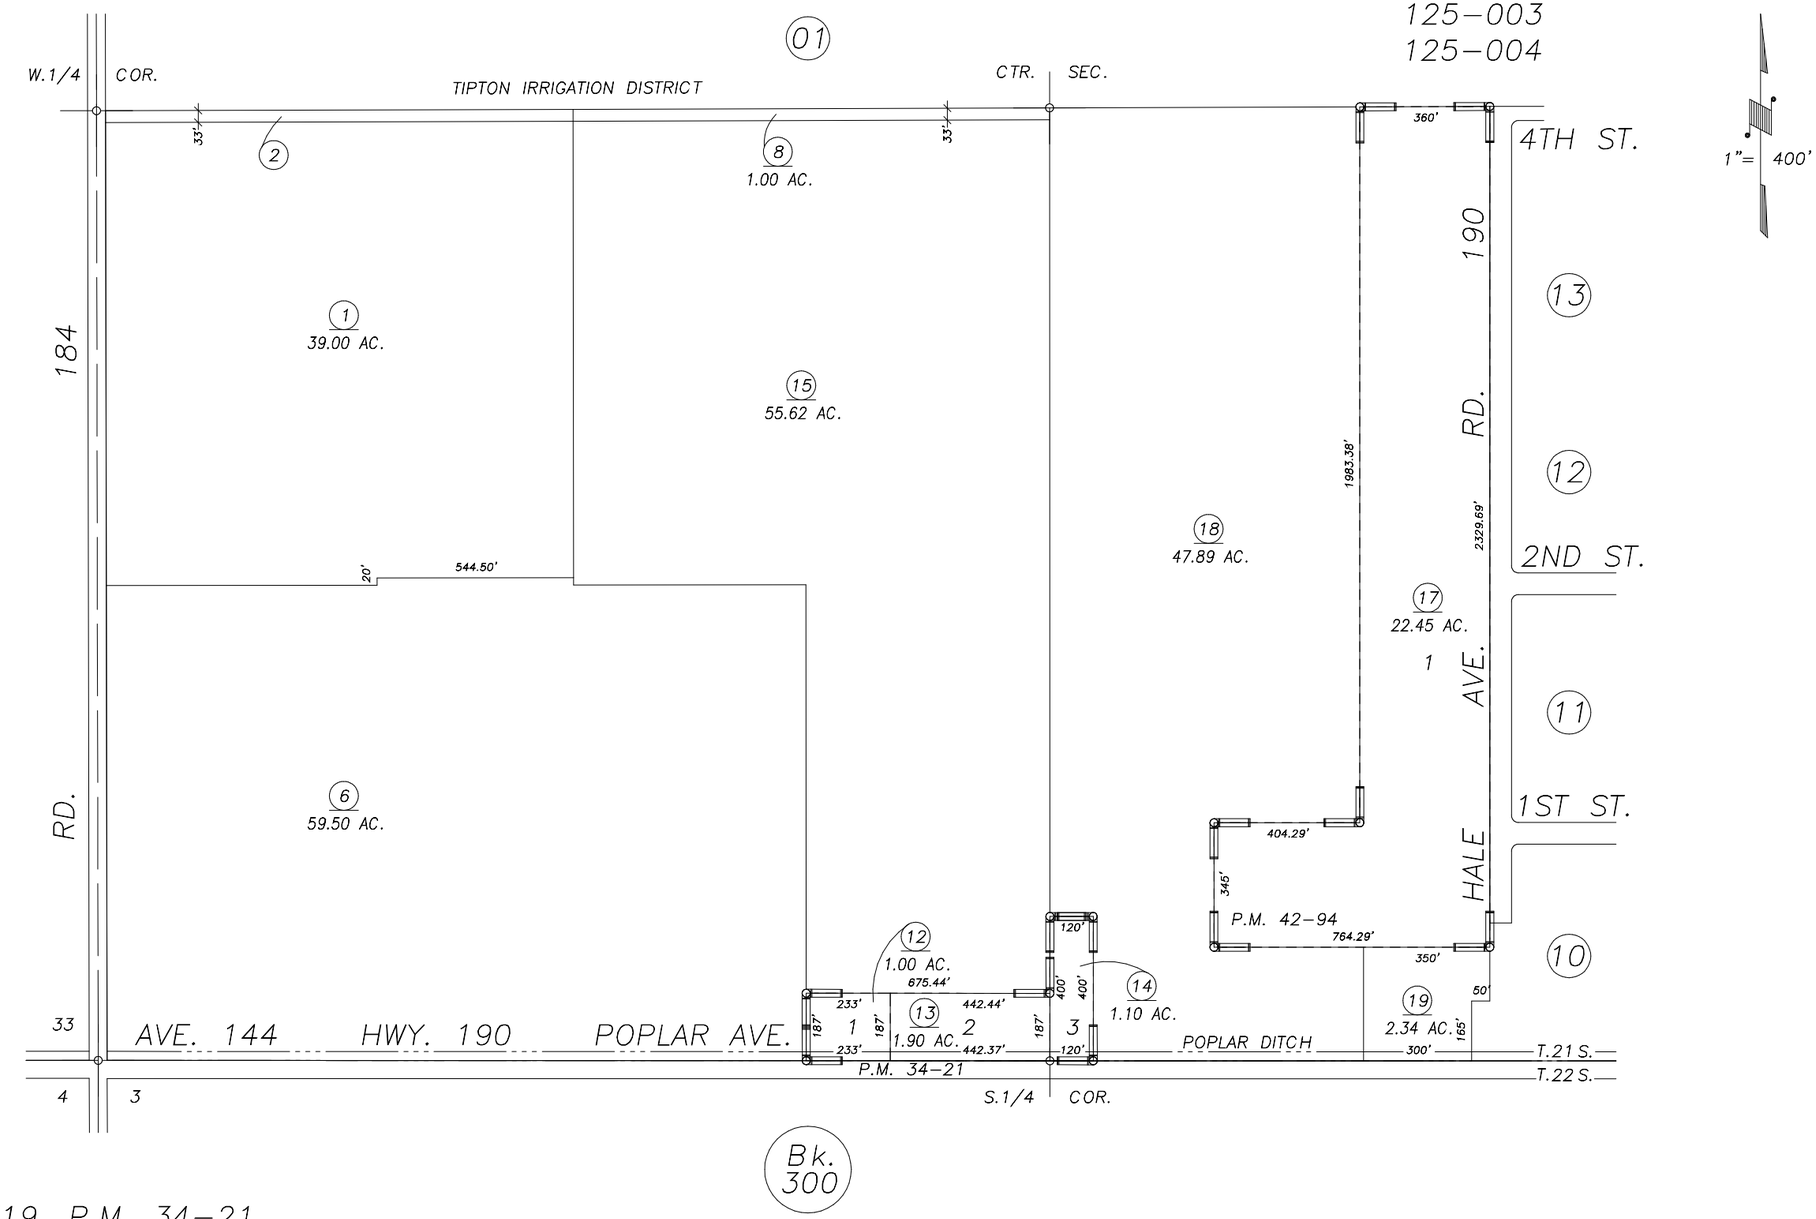

P.M. 42–94	7/14/95	KPT
REVISION	DATE	BY

PARCEL MAP 3319, P.M. 34–21
PARCEL MAP 4190, P.M. 42–94

ASSESSOR'S MAPS BK. 237, PG. 14.
COUNTY OF TULARE, CALIF.

NOTE: Assessor's Block Numbers Shown in Ellipses
Assessor's Parcel Numbers Shown in Circles

95/96