DISCLAIMER

THIS MAP WAS PREPARED FOR LOCAL PROPERTY ASSESSMENT PURPOSES ONLY AND THE PARCELS SHOWN HEREON MAY NOT COMPLY WITH STATE AND LOCAL SUBDIVISION ORDINANCES, AND NO LIABILITY IS ASSUMED FOR THE USE OF THE INFORMATION SHOWN HEREON.

# POR. S 1/2 SECTION 34, T.21S., R.26E., M.D.B. & M.

Tax Area Code 237-14

125-000 125-001
125-003 125-004
125-006

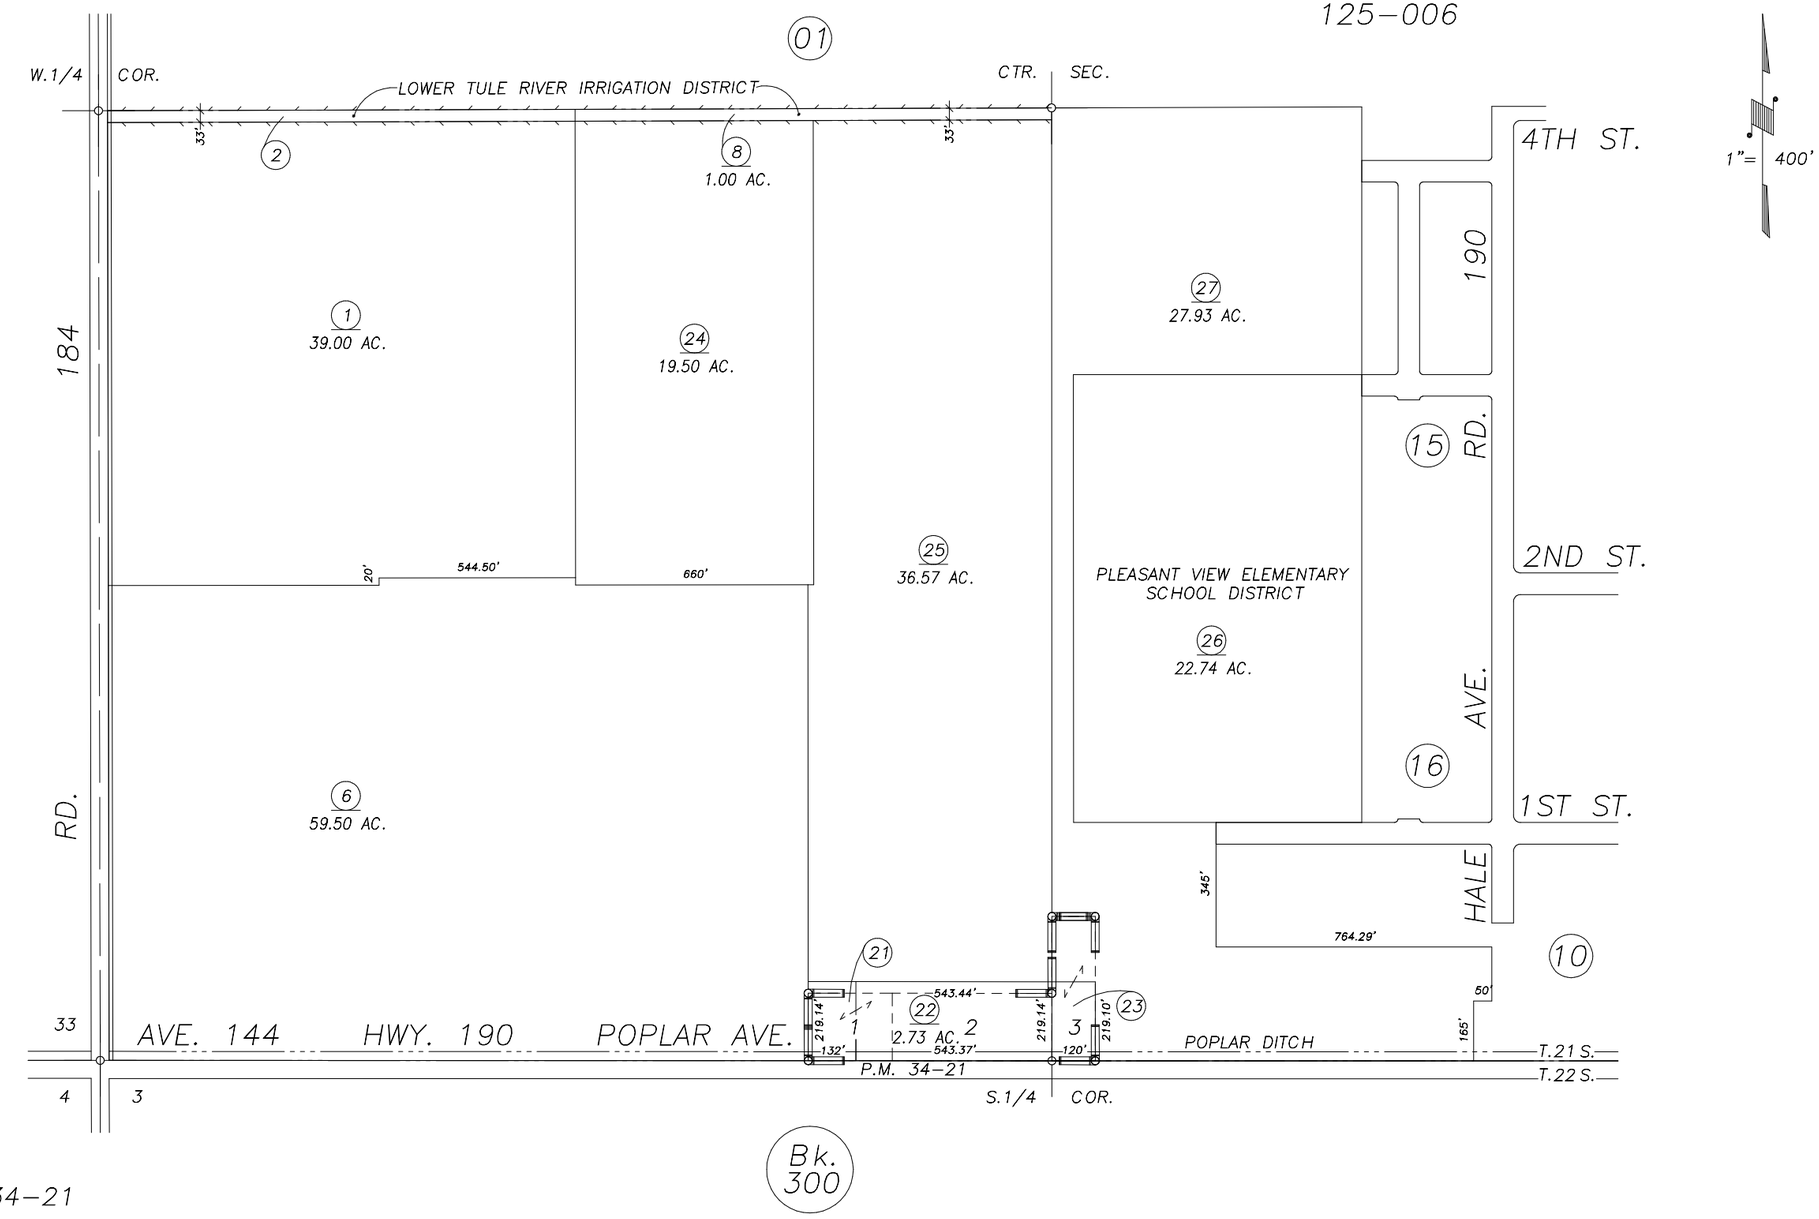


| DOC. 96-76590 | 1/15/97 | KPT |
|---|---|---|
| REVISION | DATE | BY |

PARCEL MAP 3319, P.M. 34-21

ASSESSOR'S MAPS BK. 237, PG. 14.
COUNTY OF TULARE, CALIF.

NOTE: Assessor's Block Numbers Shown in Ellipses
Assessor's Parcel Numbers Shown in Circles

97/98