DISCLAIMER

THIS MAP WAS PREPARED FOR LOCAL PROPERTY ASSESSMENT PURPOSES ONLY AND THE PARCELS SHOWN HEREON MAY NOT COMPLY WITH STATE AND LOCAL SUBDIVISION ORDINANCES, AND NO LIABILITY IS ASSUMED FOR THE USE OF THE INFORMATION SHOWN HEREON.

POR. SEC. 20 & POR. SE 1/4 SEC. 19, T.21S., R.27E., M.D.B.& M.

Tax Area Code 240–05

4–121
4–136
61–000

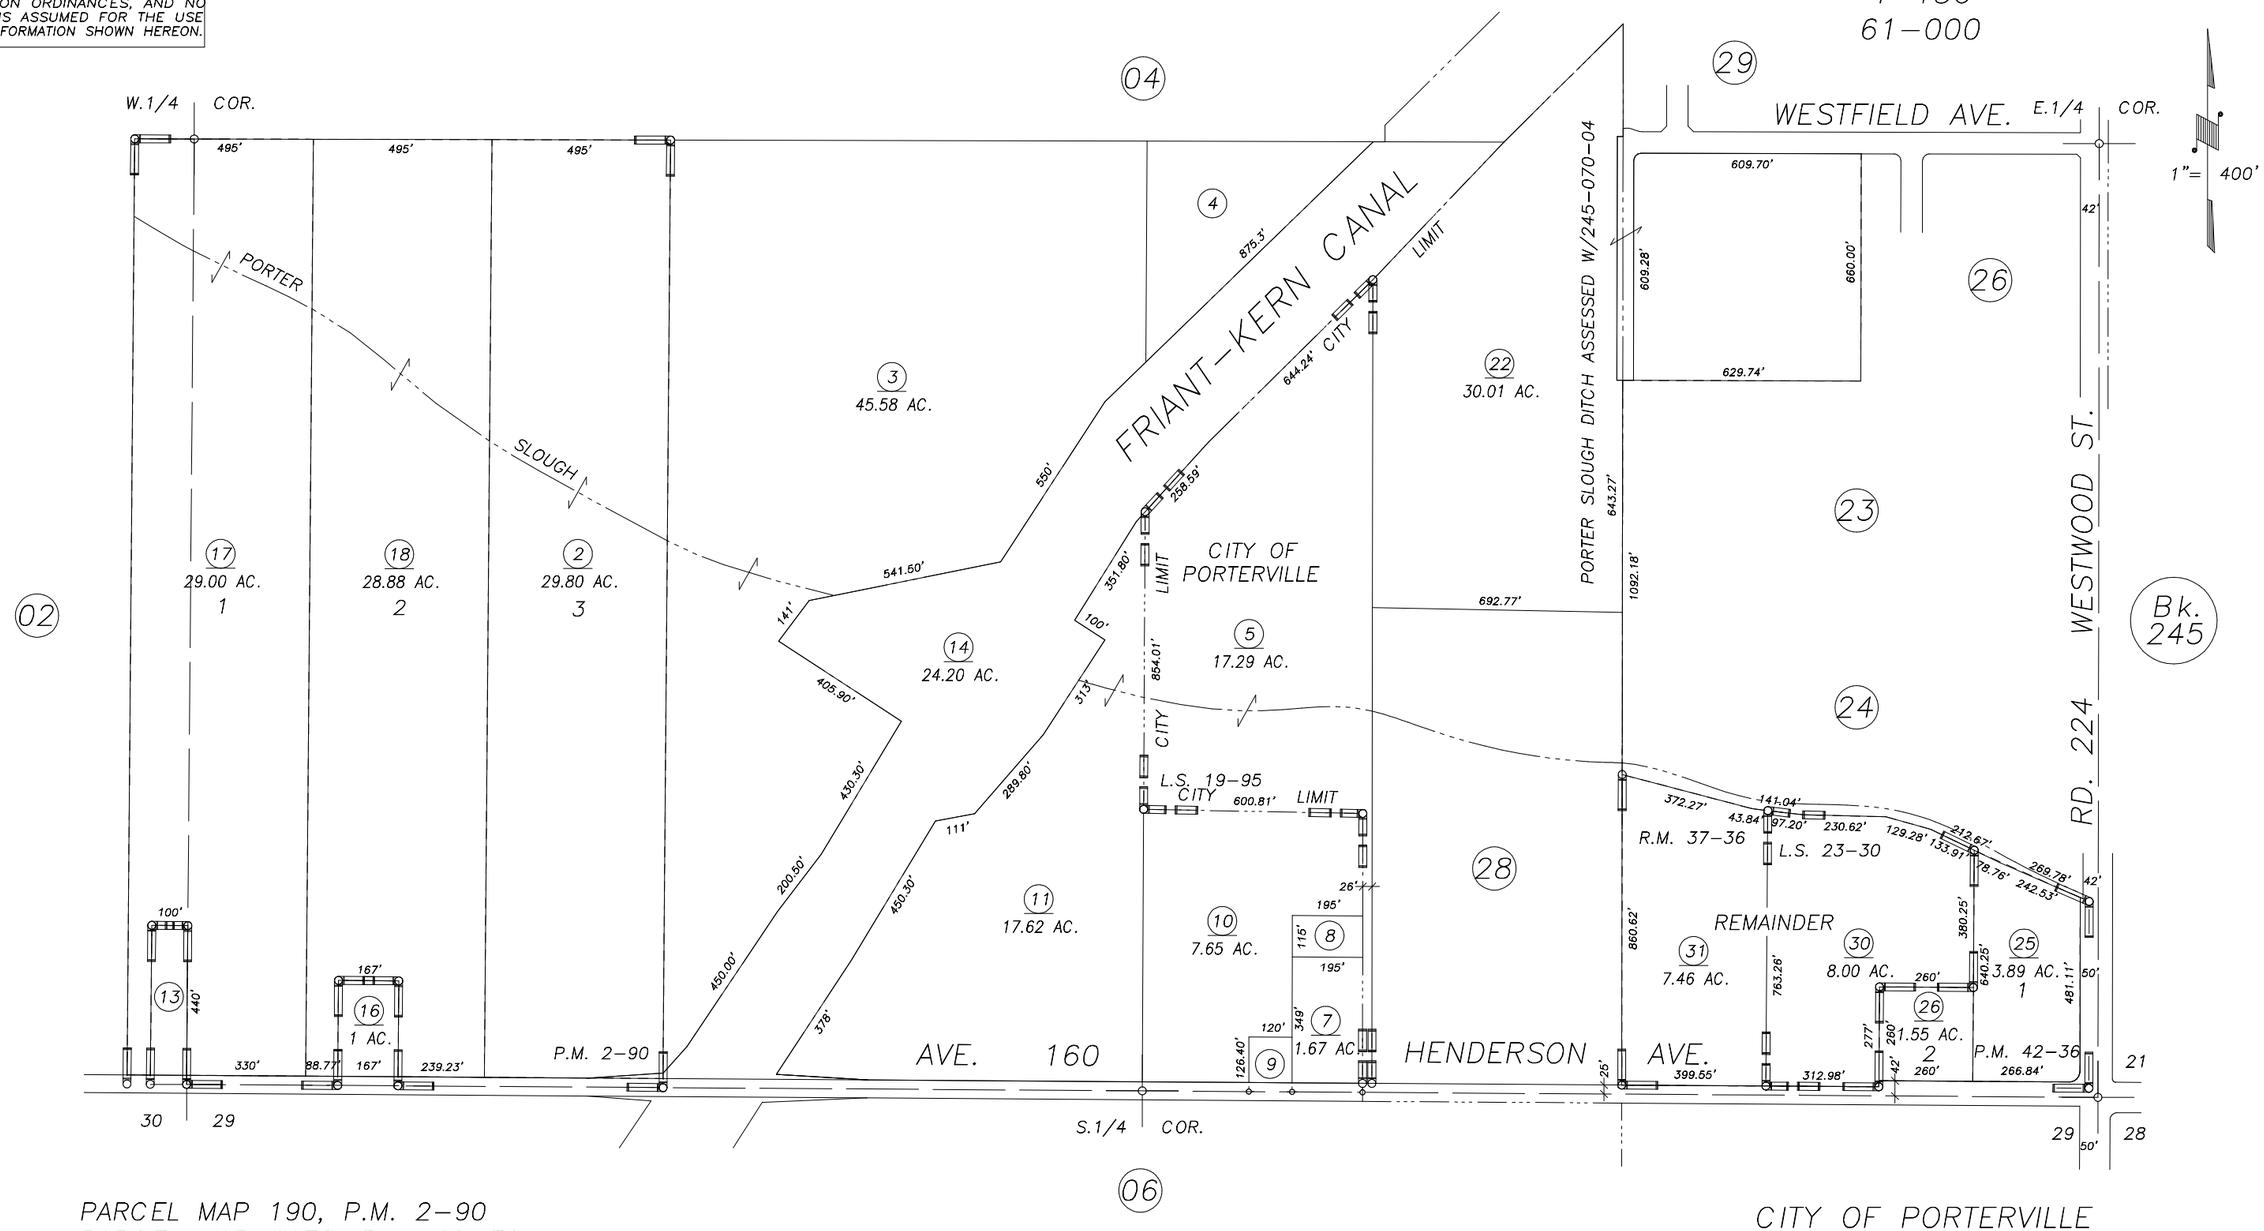

DOC. 97–1794	9/23/98	KPT
REVISION	DATE	BY

PARCEL MAP 190, P.M. 2–90
PARCEL MAP 4132, P.M. 42–36
POR. PORTER CREEK PHASE 3, R.M. 36–92
RECORD OF SURVEY, L.S. 19–95
POR. PORTER CREEK PHASE 4, R.M. 37–36
RECORD OF SURVEY, L.S. 23–30

CITY OF PORTERVILLE
ASSESSOR'S MAPS BK. 240 , PG. 05 .
COUNTY OF TULARE, CALIF.

NOTE: Assessor's Block Numbers Shown in Ellipses
Assessor's Parcel Numbers Shown in Circles

99/00