N1/2 OF NE1/4 OF NE1/4 SECTION 32, T.21S., R.27E., M.D.B.&M.

Tax Area Codes 240-32
004-136 004-102
004-089 004-028
061-000

DISCLAIMER

THIS MAP WAS PREPARED FOR LOCAL PROPERTY ASSESSMENT PURPOSES ONLY AND THE PARCELS SHOWN HEREON MAY NOT COMPLY WITH STATE AND LOCAL SUBDIVISION ORDINANCES, AND NO LIABILITY IS ASSUMED FOR THE USE OF THE INFORMATION SHOWN HEREON.

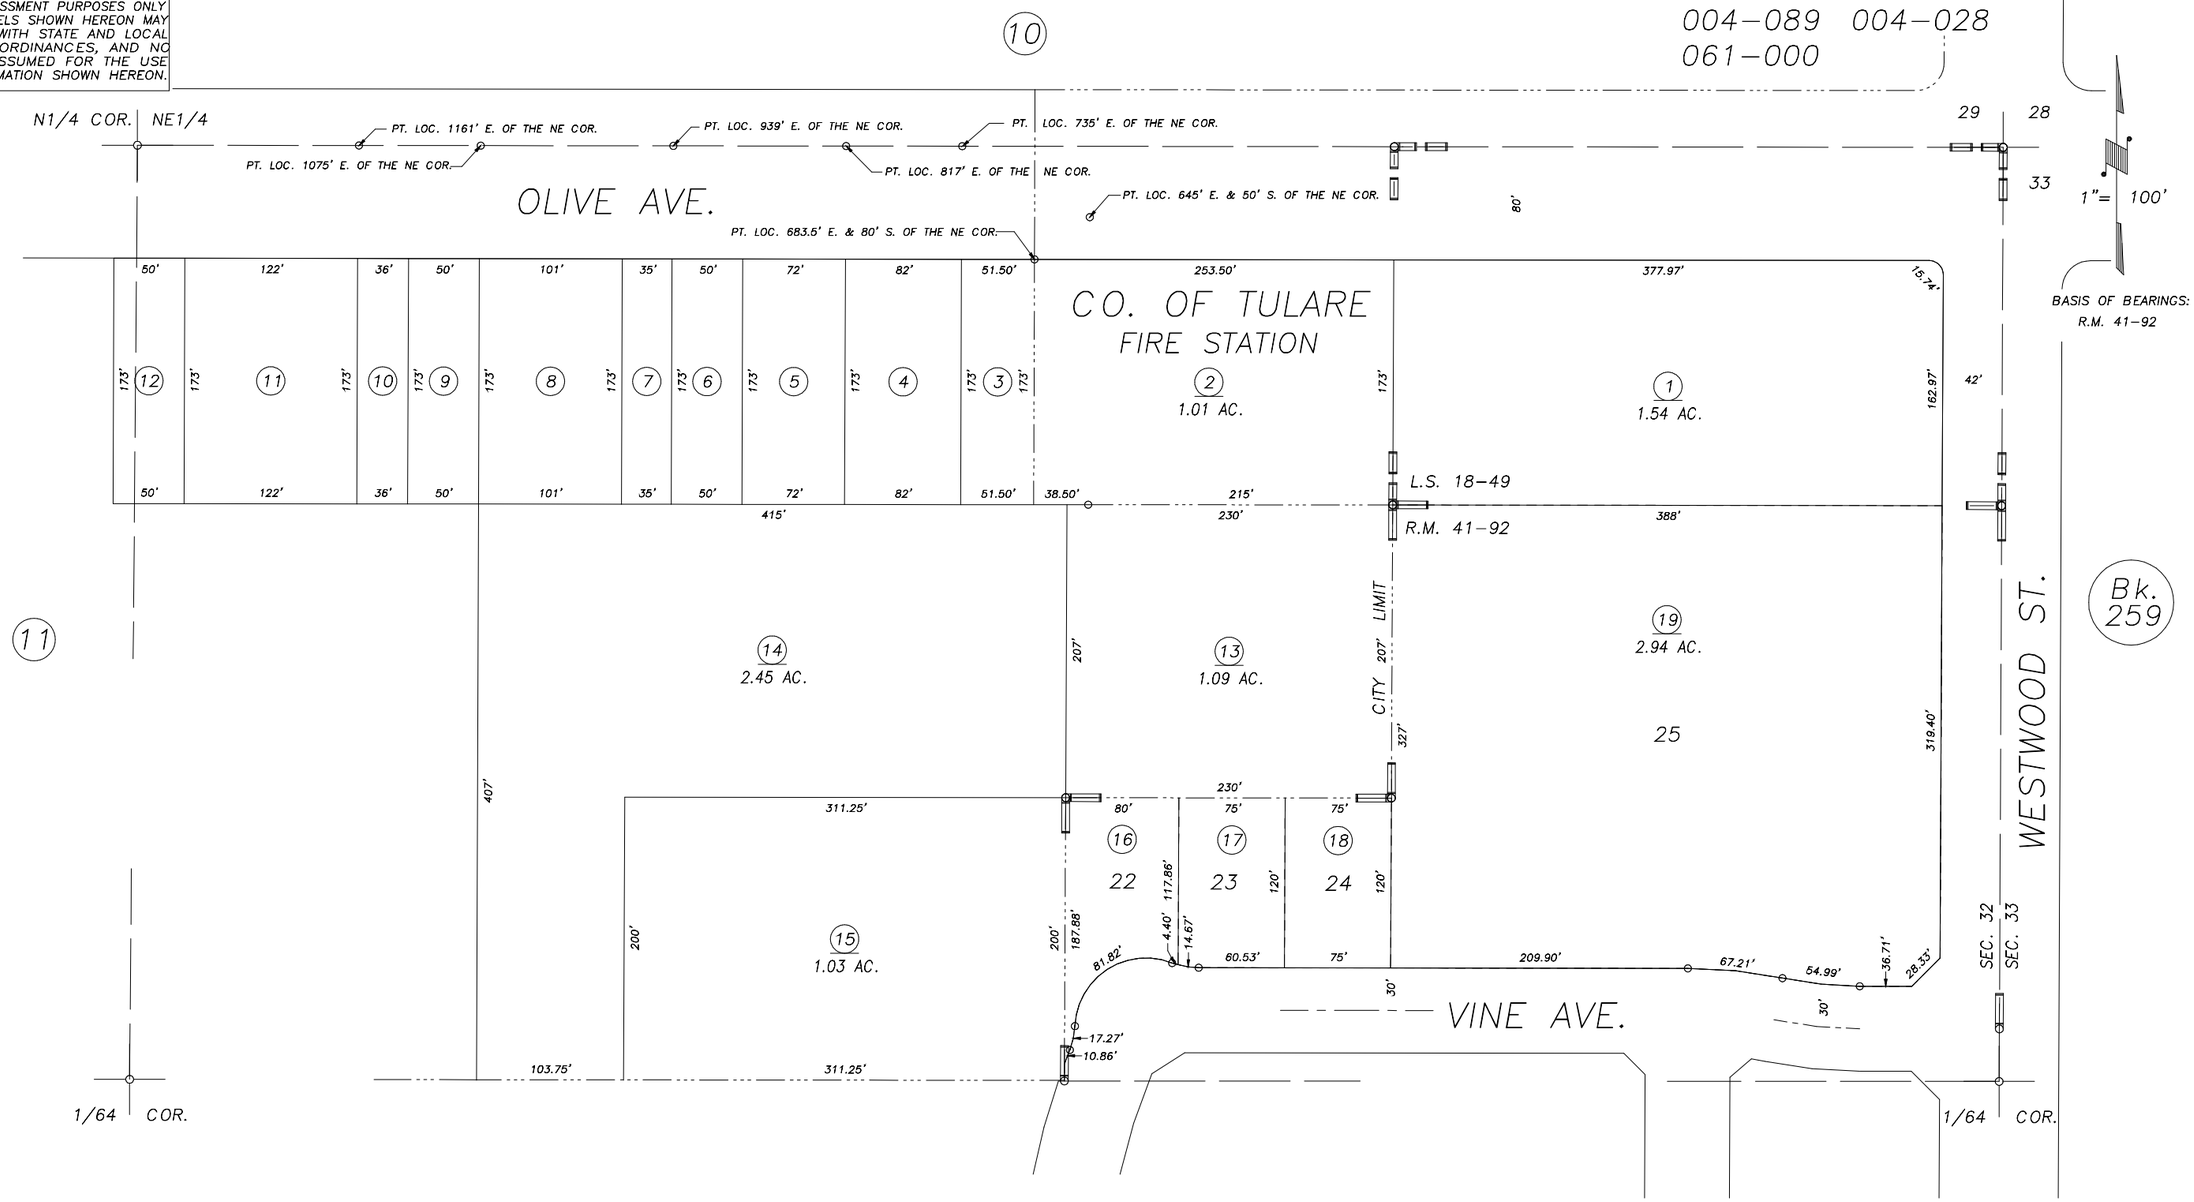

RECORD OF SURVEY, L.S. 18-49
POR. AMALENE ESTATES PHASE ONE, R.M. 41-92

CITY OF PORTERVILLE
ASSESSOR'S MAPS BK.240 , PG.32
COUNTY OF TULARE, CALIFORNIA, U.S.A.

NOTE: Assessor's Parcel Numbers Shown in Circles (1)
Assessor's Block Numbers Shown in Elipses (123)

REVISION	DATE	TECH
T.R.A.C. CHANGE	08/07/2007	JRS