POR. N1/2 OF SW1/4, SEC. 10, T. 21S., R. 27E., M.D.B. & M.

TAX CODE AREA **243-08**
126-006

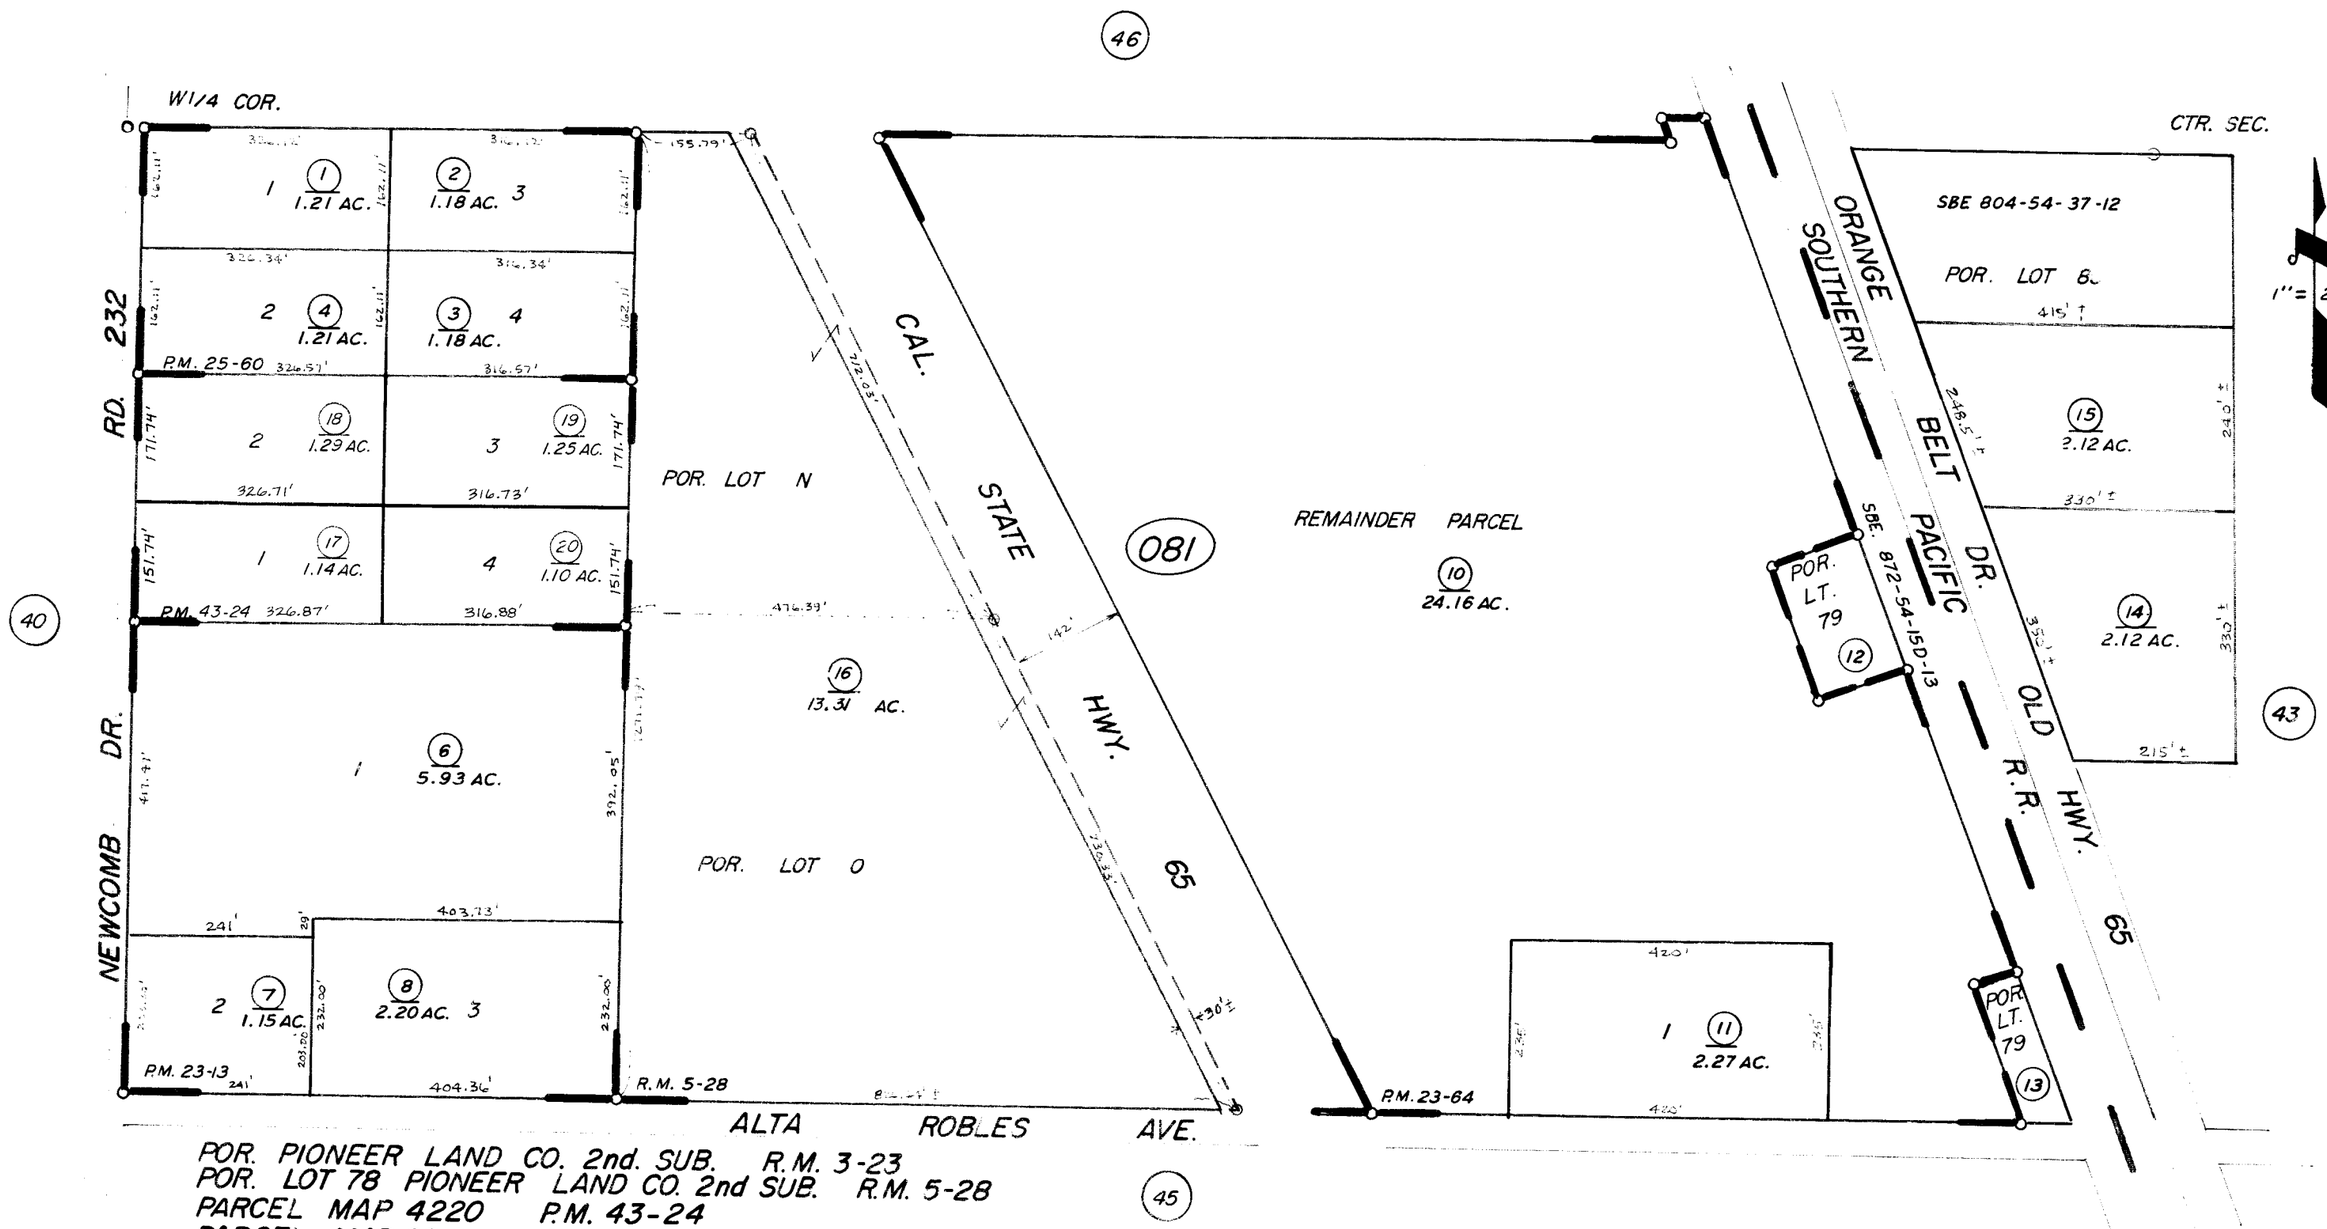

POR. PIONEER LAND CO. 2nd. SUB. R.M. 3-23
POR. LOT 78 PIONEER LAND CO. 2nd SUB. R.M. 5-28
PARCEL MAP 4220 P.M. 43-24
PARCEL MAP 2212 P.M. 23-13
PARCEL MAP 2263 P.M. 23-64
PARCEL MAP 2459 P.M. 25-60
RECORD OF SURVEY L.S. 17-85 (HWY 65)

ASSESSOR'S MAPS BK. 243 PG. 08
COUNTY OF TULARE, CALIF.

NOTE—ASSESSOR'S BLOCK NUMBERS SHOWN IN ELLIPSES
ASSESSOR'S PARCEL NUMBERS SHOWN IN CIRCLES