POR. N1/2 OF NE1/4, SEC.15, T.21S., R.27E., M.D.B.&M.

Tax Area Codes 243–17
004–022
126–006

DISCLAIMER

THIS MAP WAS PREPARED FOR LOCAL PROPERTY ASSESSMENT PURPOSES ONLY AND THE PARCELS SHOWN HEREON MAY NOT COMPLY WITH STATE AND LOCAL SUBDIVISION ORDINANCES, AND NO LIABILITY IS ASSUMED FOR THE USE OF THE INFORMATION SHOWN HEREON.

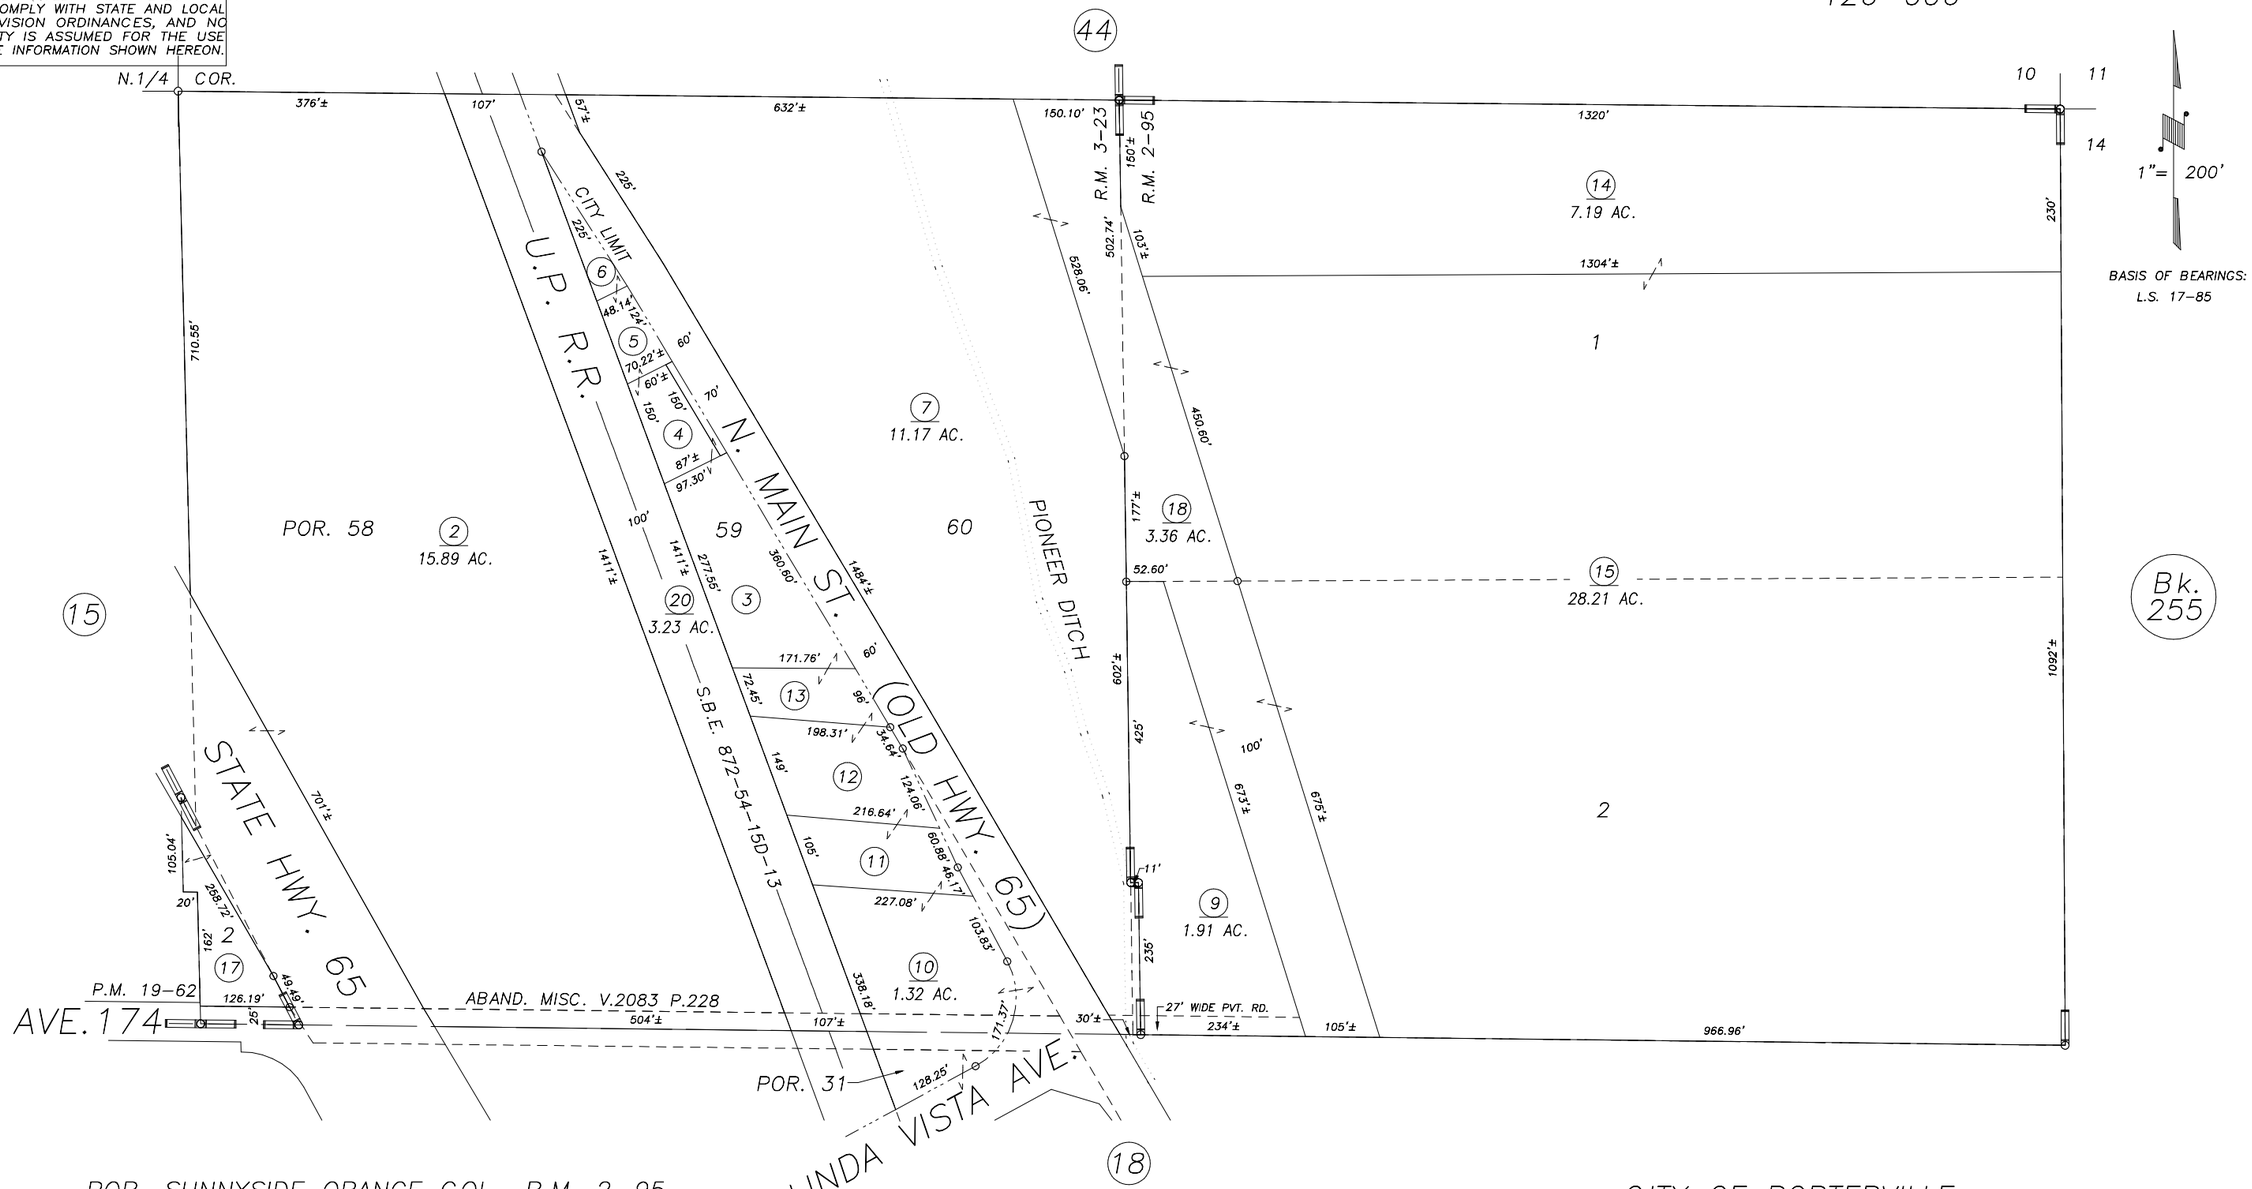

POR. SUNNYSIDE ORANGE COL., R.M. 2–95
POR. PIONEER LAND CO'S. 2ND SUB., R.M. 3–23
POR. PARCEL MAP NO. 1861, P.M. 19–62
POR. RECORD OF SURVEY, L.S. 17–85 (POR. STATE HWY. 65)

CITY OF PORTERVILLE
ASSESSOR'S MAPS BK.243 , PG.17
COUNTY OF TULARE, CALIFORNIA, U.S.A.

NOTE: Assessor's Parcel Numbers Shown in Circles (1)
Assessor's Block Numbers Shown in Elipses (123)

REVISION	DATE	TECH
2001–0097088	09/24/2003	SU