DISCLAIMER

THIS MAP WAS PREPARED FOR LOCAL PROPERTY ASSESSMENT PURPOSES ONLY AND THE PARCELS SHOWN HEREON MAY NOT COMPLY WITH STATE AND LOCAL SUBDIVISION ORDINANCES, AND NO LIABILITY IS ASSUMED FOR THE USE OF THE INFORMATION SHOWN HEREON.

S1/2 OF NE1/4 SEC.15, T.21S., R.27E., M.D.B.&M.

Tax Area Codes 243-18

004-005 004-022
004-025 004-071
004-073 004-139
004-140 126-006

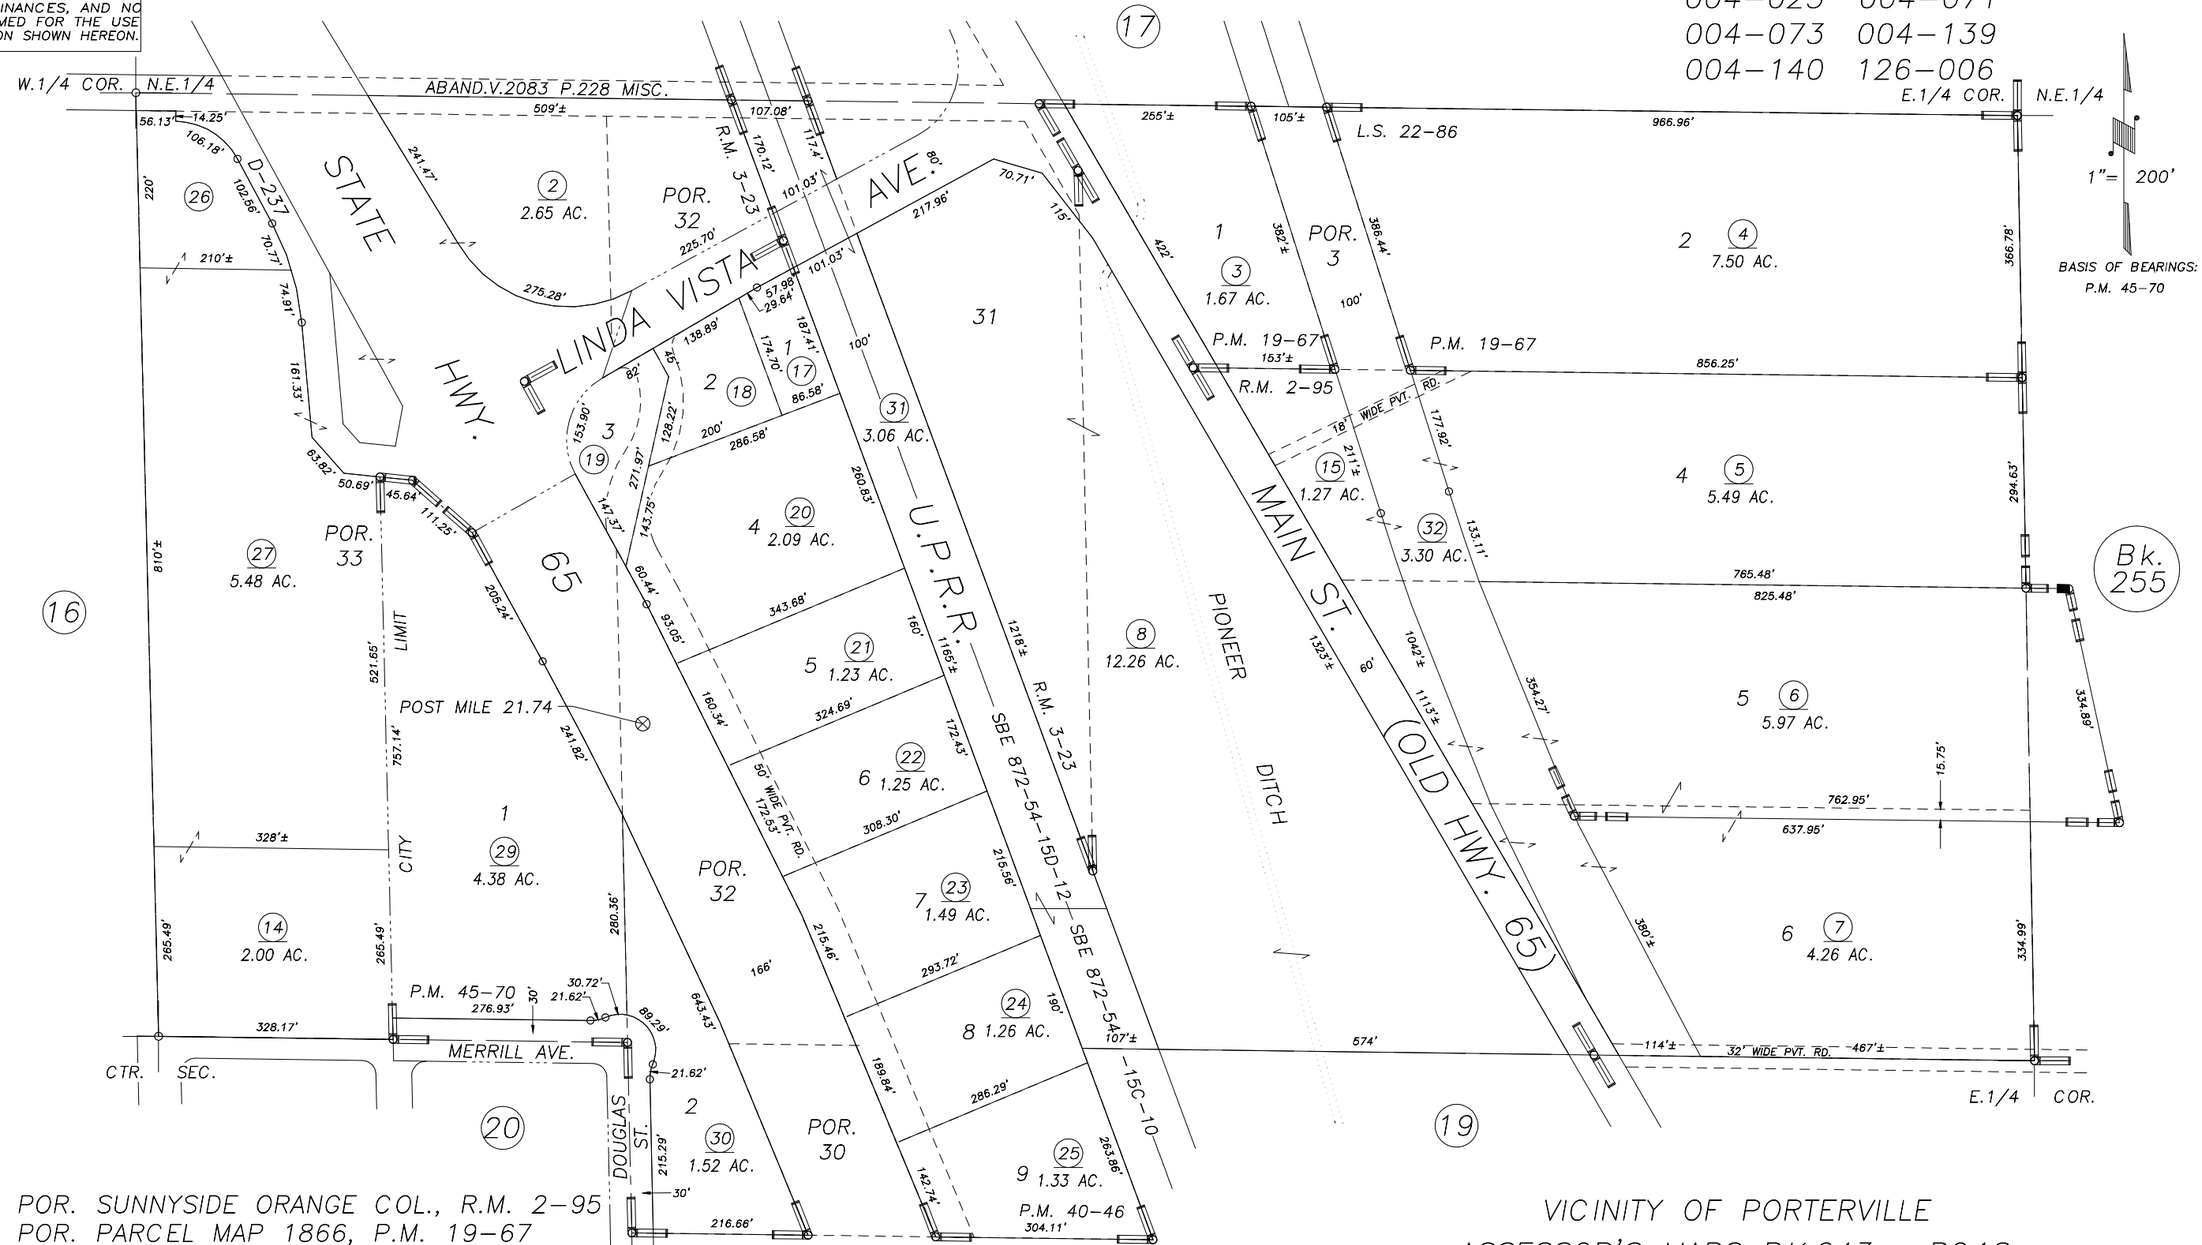

POR. SUNNYSIDE ORANGE COL., R.M. 2-95
POR. PARCEL MAP 1866, P.M. 19-67
POR. PIONEER LAND CO'S. 2ND SUB., R.M. 3-23
PARCEL MAP 3942, P.M. 40-46
PARCEL MAP 4465, P.M. 45-70
RECORD OF SURVEY, L.S. 17-85 (STATE HWY. 65)
RECORD OF SURVEY, L.S. 22-86 POR. RECORD OF SURVEY, L.S. 21-68 (SEC. 15, ETC.)

VICINITY OF PORTERVILLE
ASSESSOR'S MAPS BK.243 , PG.18
COUNTY OF TULARE, CALIFORNIA, U.S.A.

NOTE: Assessor's Parcel Numbers Shown in Circles (1)
Assessor's Block Numbers Shown in Elipses (123)

REVISION	DATE	TECH
2001-0091411	09/29/2003	PHN