DISCLAIMER

THIS MAP WAS PREPARED FOR LOCAL PROPERTY ASSESSMENT PURPOSES ONLY AND THE PARCELS SHOWN HEREON MAY NOT COMPLY WITH STATE AND LOCAL SUBDIVISION ORDINANCES, AND NO LIABILITY IS ASSUMED FOR THE USE OF THE INFORMATION SHOWN HEREON.

N1/2 OF SE1/4 SEC.15, T.21S., R.27E., M.D.B.&M.

Tax Area Codes 243–19
004–000
004–139
004–150
126–001

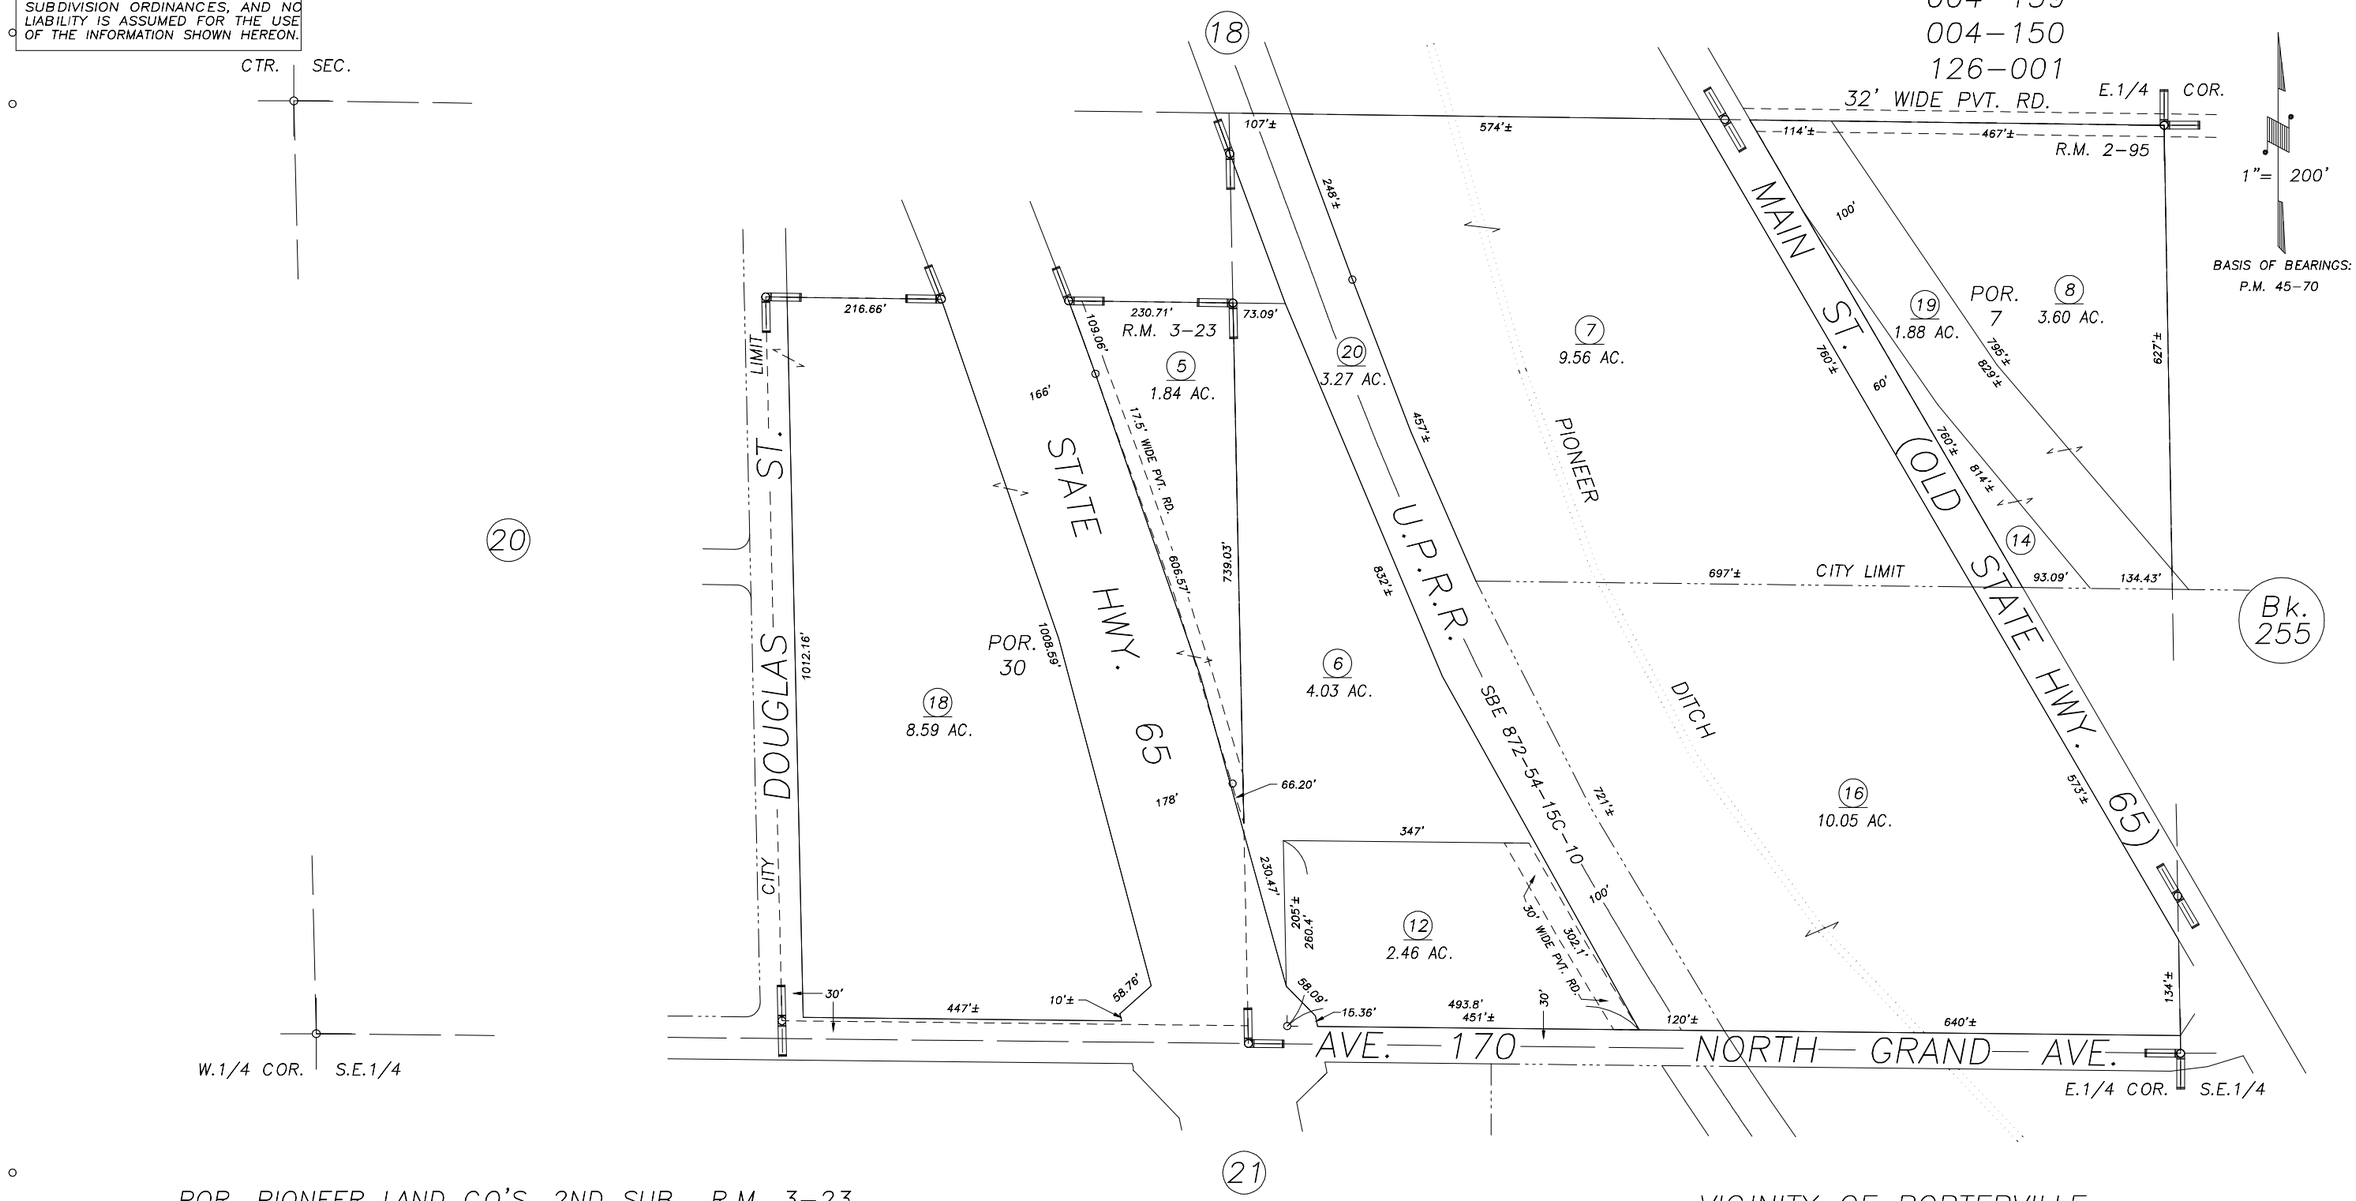

POR. PIONEER LAND CO'S. 2ND SUB., R.M. 3–23
POR. SUNNYSIDE ORANGE COL., R.M. 2–95
POR. RECORD OF SURVEY, L.S. 17–85 (STATE HWY. 65)
POR. RECORD OF SURVEY, L.S. 21–68 (SEC. 15, ETC.)

VICINITY OF PORTERVILLE
ASSESSOR'S MAPS BK.243 , PG.19
COUNTY OF TULARE, CALIFORNIA, U.S.A.

NOTE: Assessor's Parcel Numbers Shown in Circles (1)
Assessor's Block Numbers Shown in Elipses (123)

REVISION	DATE	TECH
2011–0053125	12/12/2011	JLC