N'LY. POR. OF NW. 1/4 OF SW. 1/4 SEC. 15, T. 21 S., R. 27 E., M.D.B. & M.

TAX CODE AREA 243-26

126-001

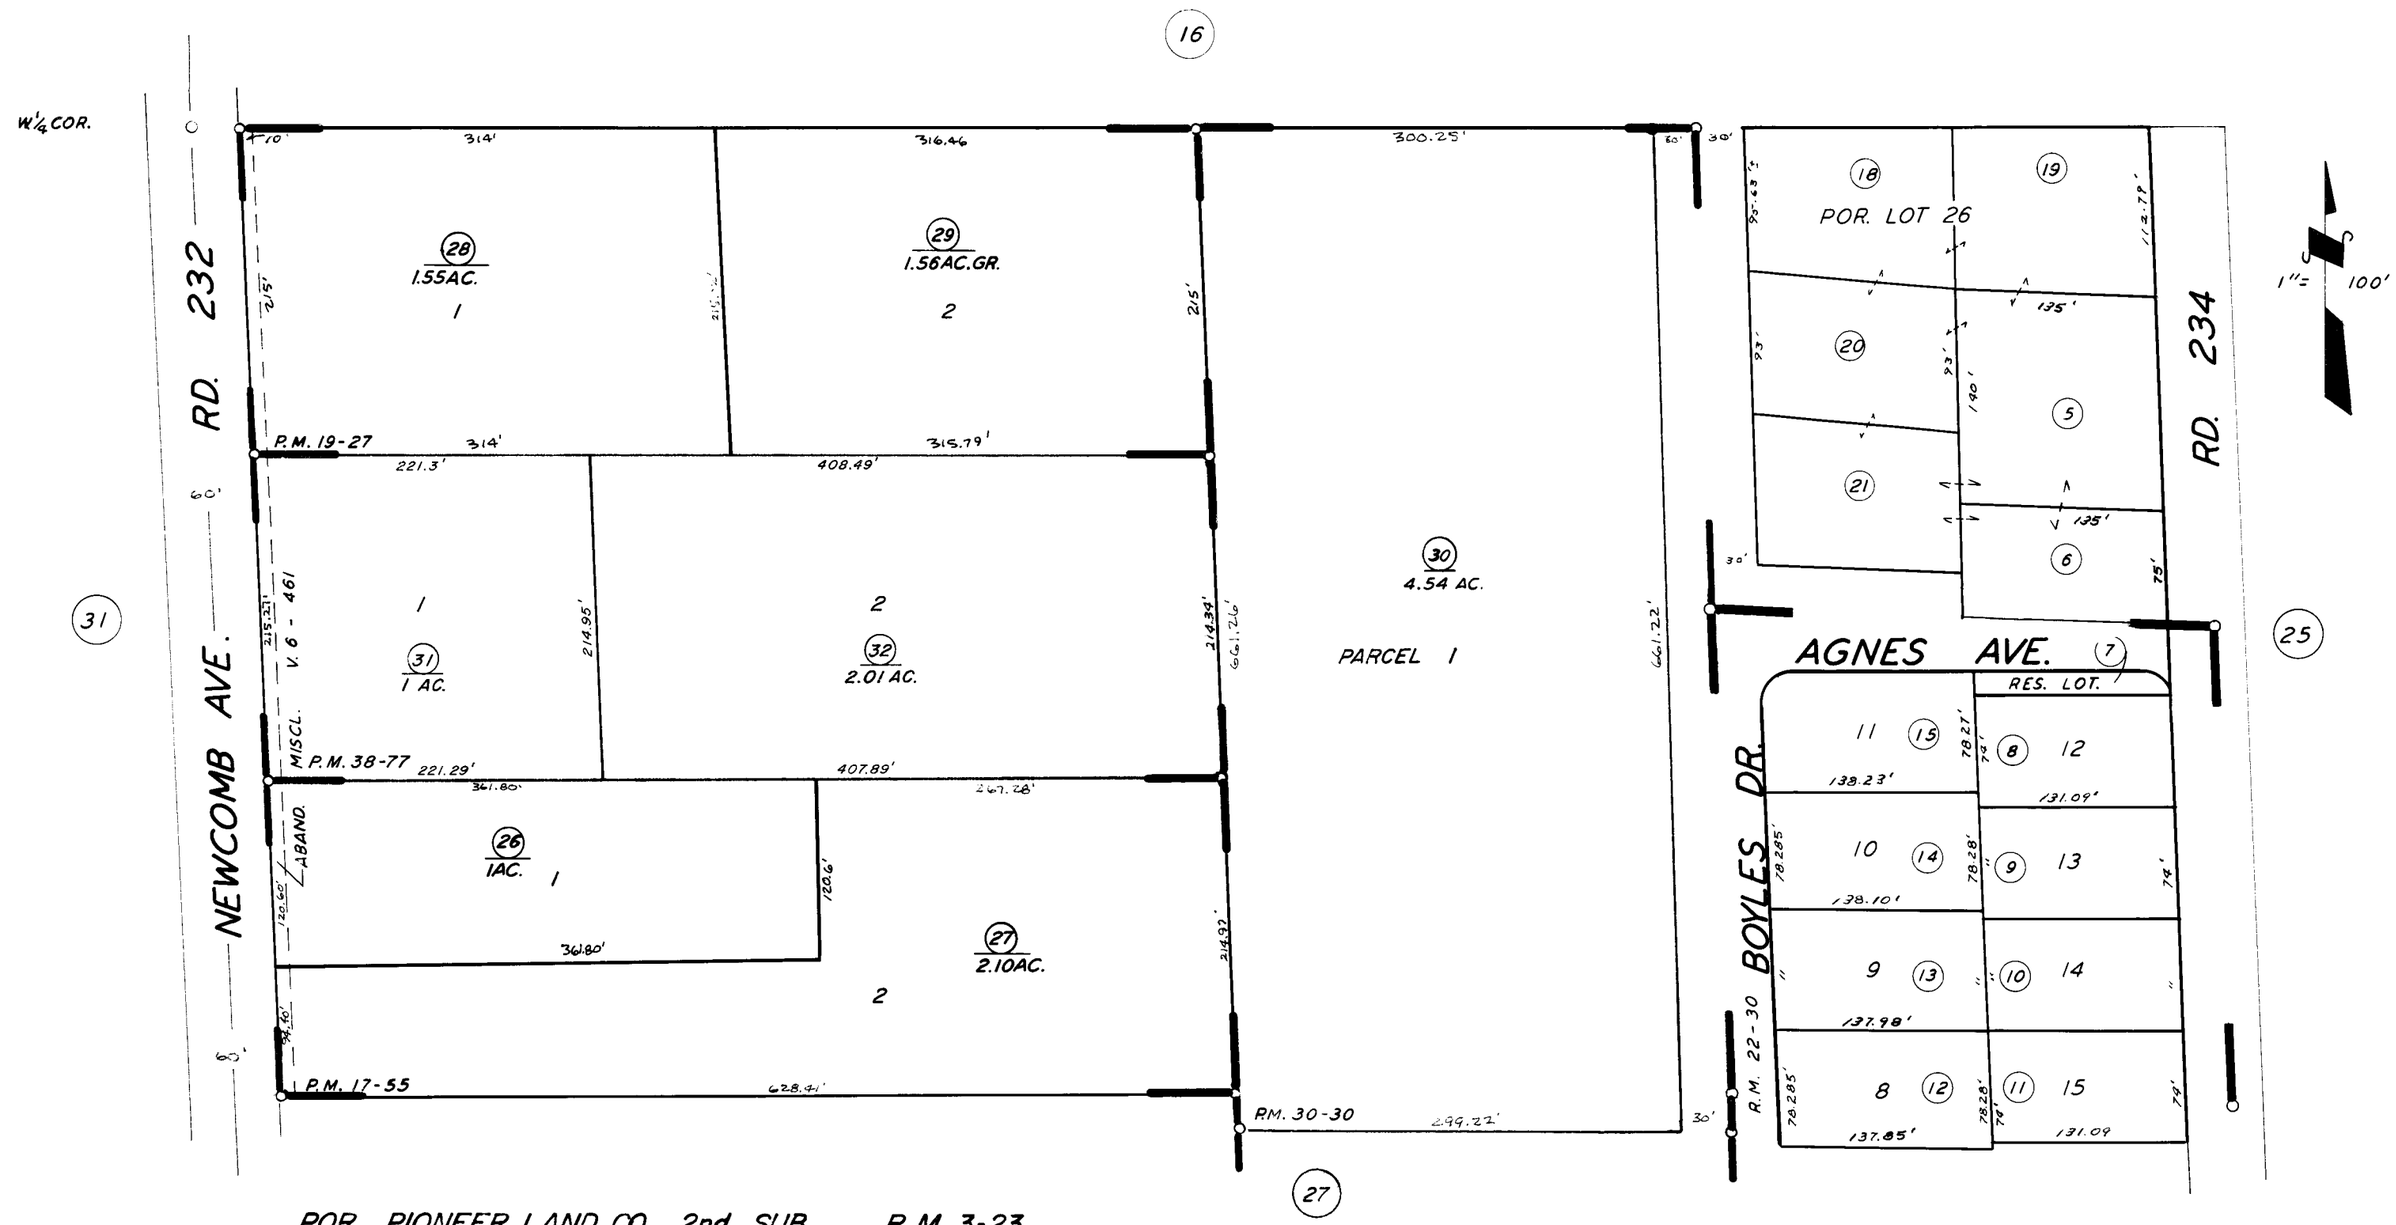

POR. PIONEER LAND CO. 2nd. SUB., R.M. 3-23
POR. TRACT NO. 274, R.M. 22-30
PARCEL MAP 937, P.M. 10-38
PARCEL MAP 1654, P.M. 17-55
PARCEL MAP 1826, P.M. 19-27
PARCEL MAP 2929, P.M. 30-30
PARCEL MAP 3774, P.M. 38-77

ASSESSOR'S MAPS BK. 243, PG. 26

COUNTY OF TULARE, CALIF.

NOTE — ASSESSOR'S BLOCK NUMBERS SHOWN IN ELLIPSES
ASSESSOR'S PARCEL NUMBERS SHOWN IN CIRCLES

4-10-8 LT