DISCLAIMER

THIS MAP WAS PREPARED FOR LOCAL PROPERTY ASSESSMENT PURPOSES ONLY AND THE PARCELS SHOWN HEREON MAY NOT COMPLY WITH STATE AND LOCAL SUBDIVISION ORDINANCES, AND NO LIABILITY IS ASSUMED FOR THE USE OF THE INFORMATION SHOWN HEREON.

S1/2 OF SE1/4 SEC.16, T.21S., R.27E., M.D.B.&M.

Tax Area Code 243-30
004-124
126-001

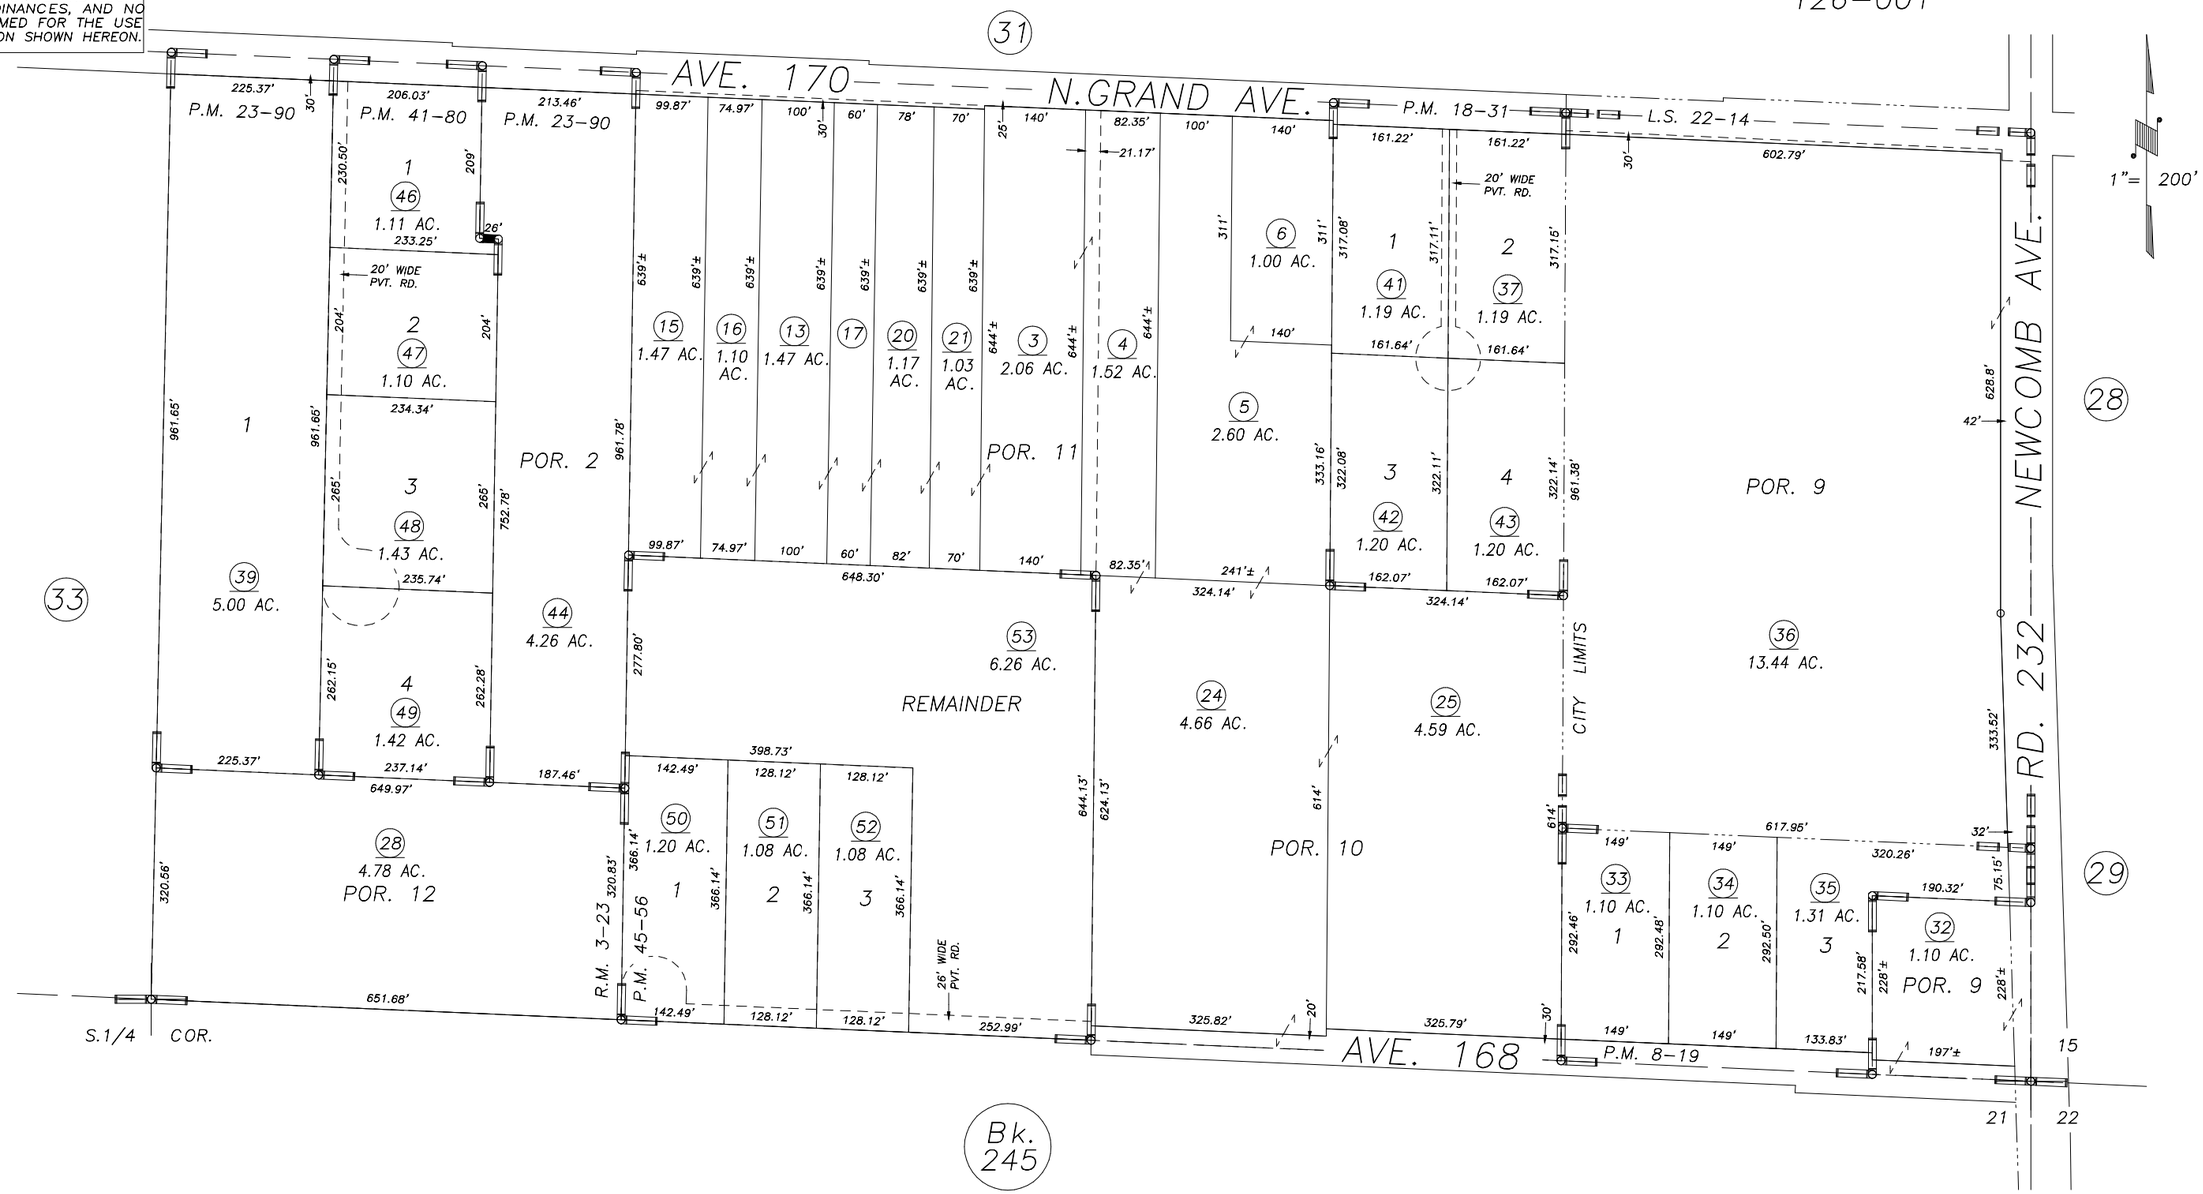

POR. PIONEER LAND CO'S 2ND SUB., R.M. 3-23
PARCEL MAP 7-19, P.M. 8-19
PARCEL MAP 1730, P.M. 18-31
PARCEL MAP 2289, P.M. 23-90
PARCEL MAP 4076, P.M. 41-80
RECORD OF SURVEY, L.S. 22-14
PARCEL MAP 4451, P.M. 45-56

CITY OF PORTERVILLE
ASSESSOR'S MAPS BK.243 , PG.30
COUNTY OF TULARE, STATE OF CALIFORNIA, U.S.A.

NOTE: Assessor's Parcel Numbers Shown in Circles (1)
Assessor's Block Numbers Shown in Elipses (123)

REVISION	DATE	TECH
2000-0038244	04/29/2002	SU