DISCLAIMER

THIS MAP WAS PREPARED FOR LOCAL PROPERTY ASSESSMENT PURPOSES ONLY AND THE PARCELS SHOWN HEREON MAY NOT COMPLY WITH STATE AND LOCAL SUBDIVISION ORDINANCES, AND NO LIABILITY IS ASSUMED FOR THE USE OF THE INFORMATION SHOWN HEREON.

N 1/2 OF SE 1/4 OF SEC.16, T.21 S., R.27 E., M.D.B.&M.

Tax Area Code 243-31

004-124
004-125
126-001

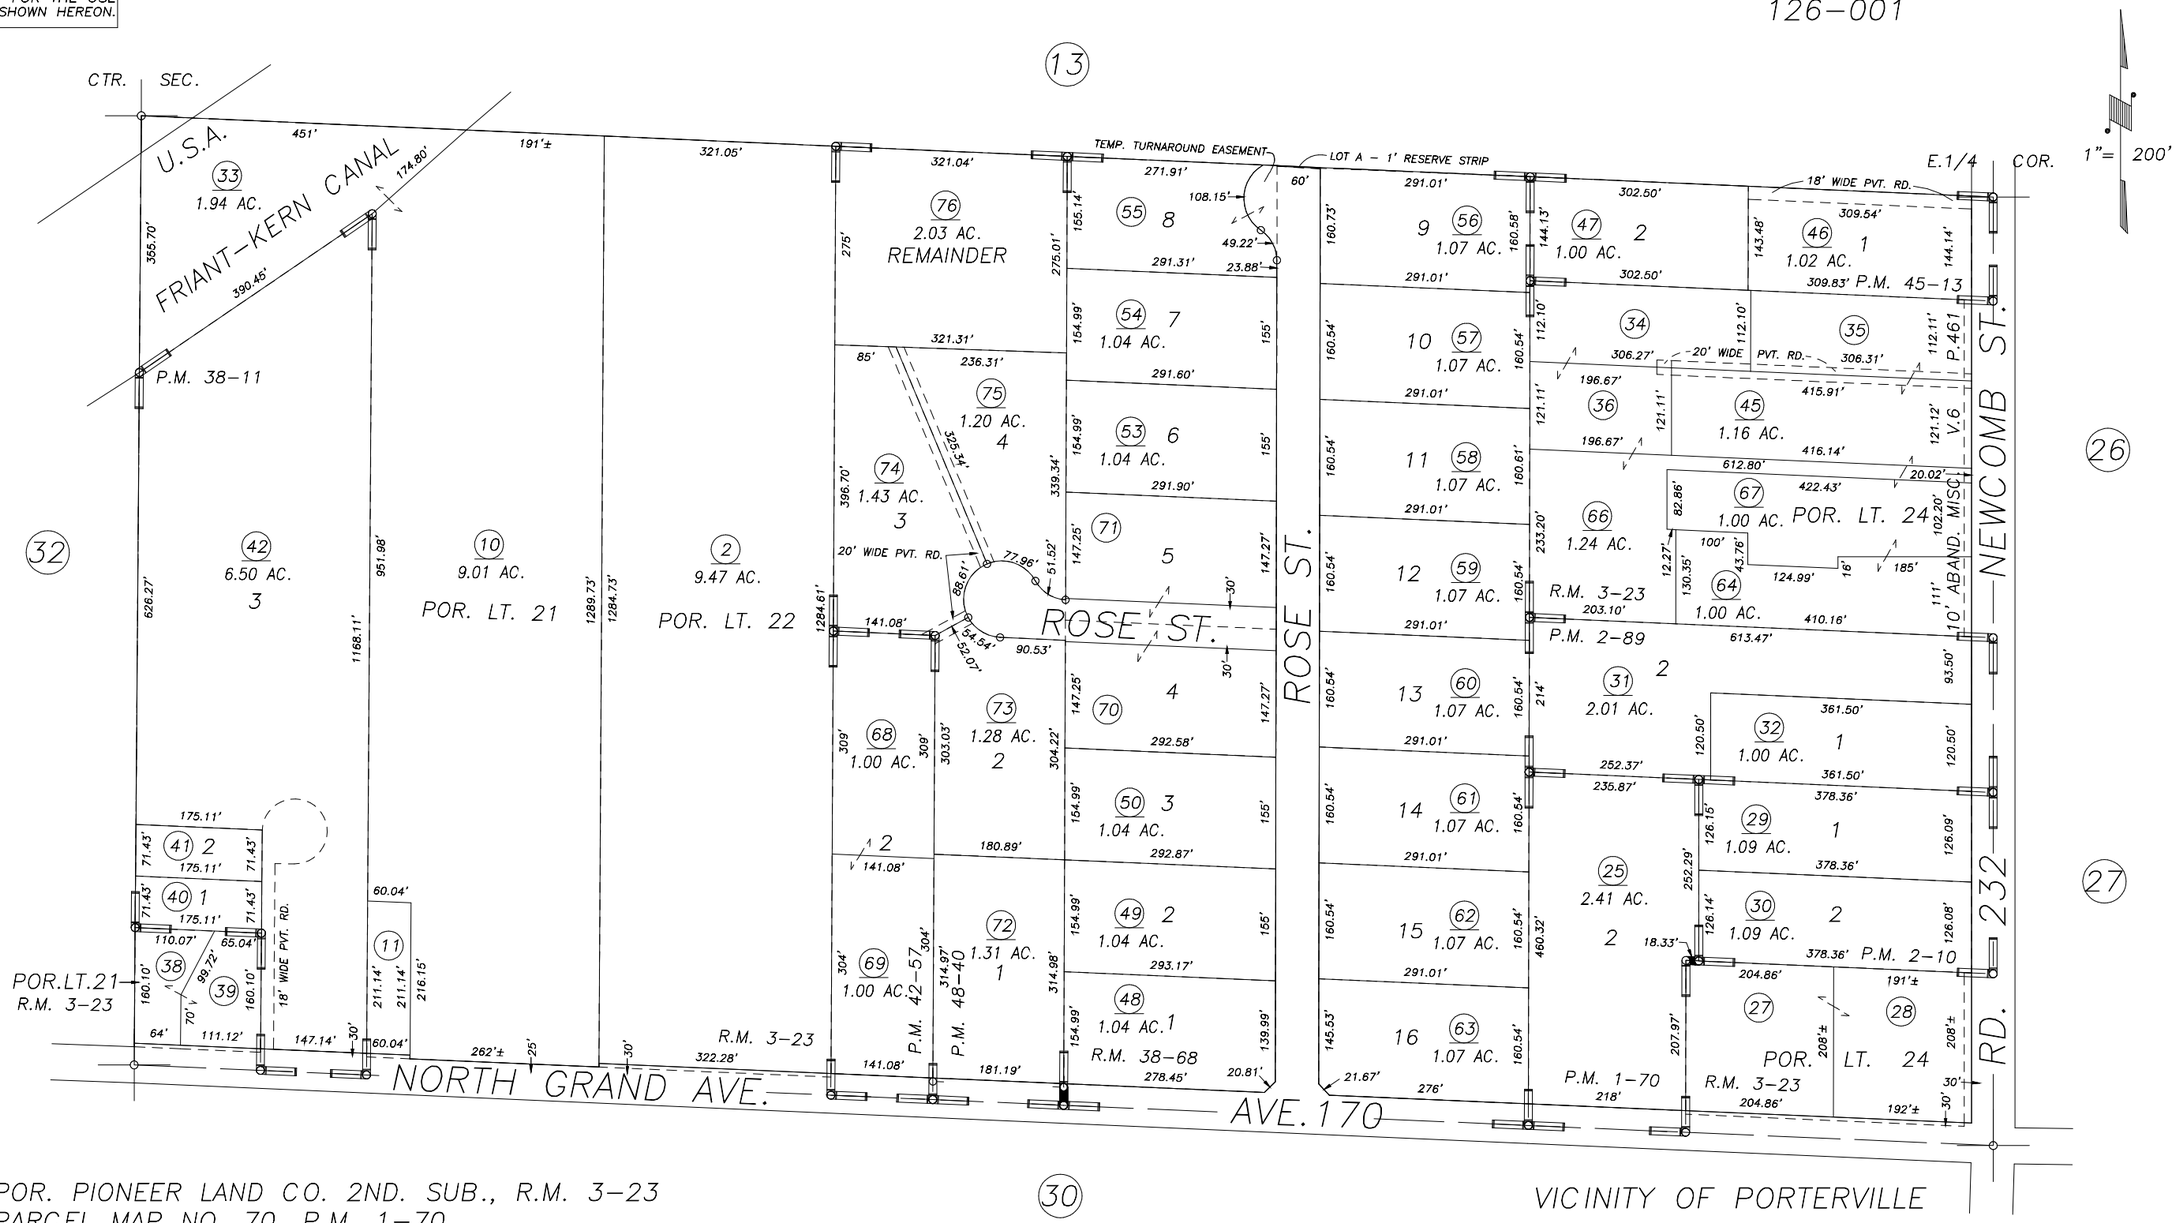

POR. PIONEER LAND CO. 2ND. SUB., R.M. 3-23
PARCEL MAP NO. 70, P.M. 1-70
PARCEL MAP NO. 110, P.M. 2-10
PARCEL MAP NO. 189, P.M. 2-89
PARCEL MAP NO. 3708, P.M. 38-11
PARCEL MAP NO. 4153, P.M. 42-57
PARCEL MAP NO. 4408, P.M. 45-13

TRACT NO. 696, R.M. 38-68
PARCEL MAP NO. 4735, PM. 48-40

VICINITY OF PORTERVILLE
ASSESSOR'S MAPS BK.243 , PG.31
COUNTY OF TULARE, CALIFORNIA, U.S.A.

NOTE: Assessor's Parcel Numbers Shown in Circles (1)
Assessor's Block Numbers Shown in Elipses (123)

REVISION	DATE	TECH
2005-0146629	12/21/2006	ASG