DISCLAIMER

THIS MAP WAS PREPARED FOR LOCAL PROPERTY ASSESSMENT PURPOSES ONLY AND THE PARCELS SHOWN HEREON MAY NOT COMPLY WITH STATE AND LOCAL SUBDIVISION ORDINANCES, AND NO LIABILITY IS ASSUMED FOR THE USE OF THE INFORMATION SHOWN HEREON.

N 1/2 OF SE 1/4 OF SEC.16, T.21 S., R.27 E., M.D.B.&M.

Tax Area Code 126-001

243-31

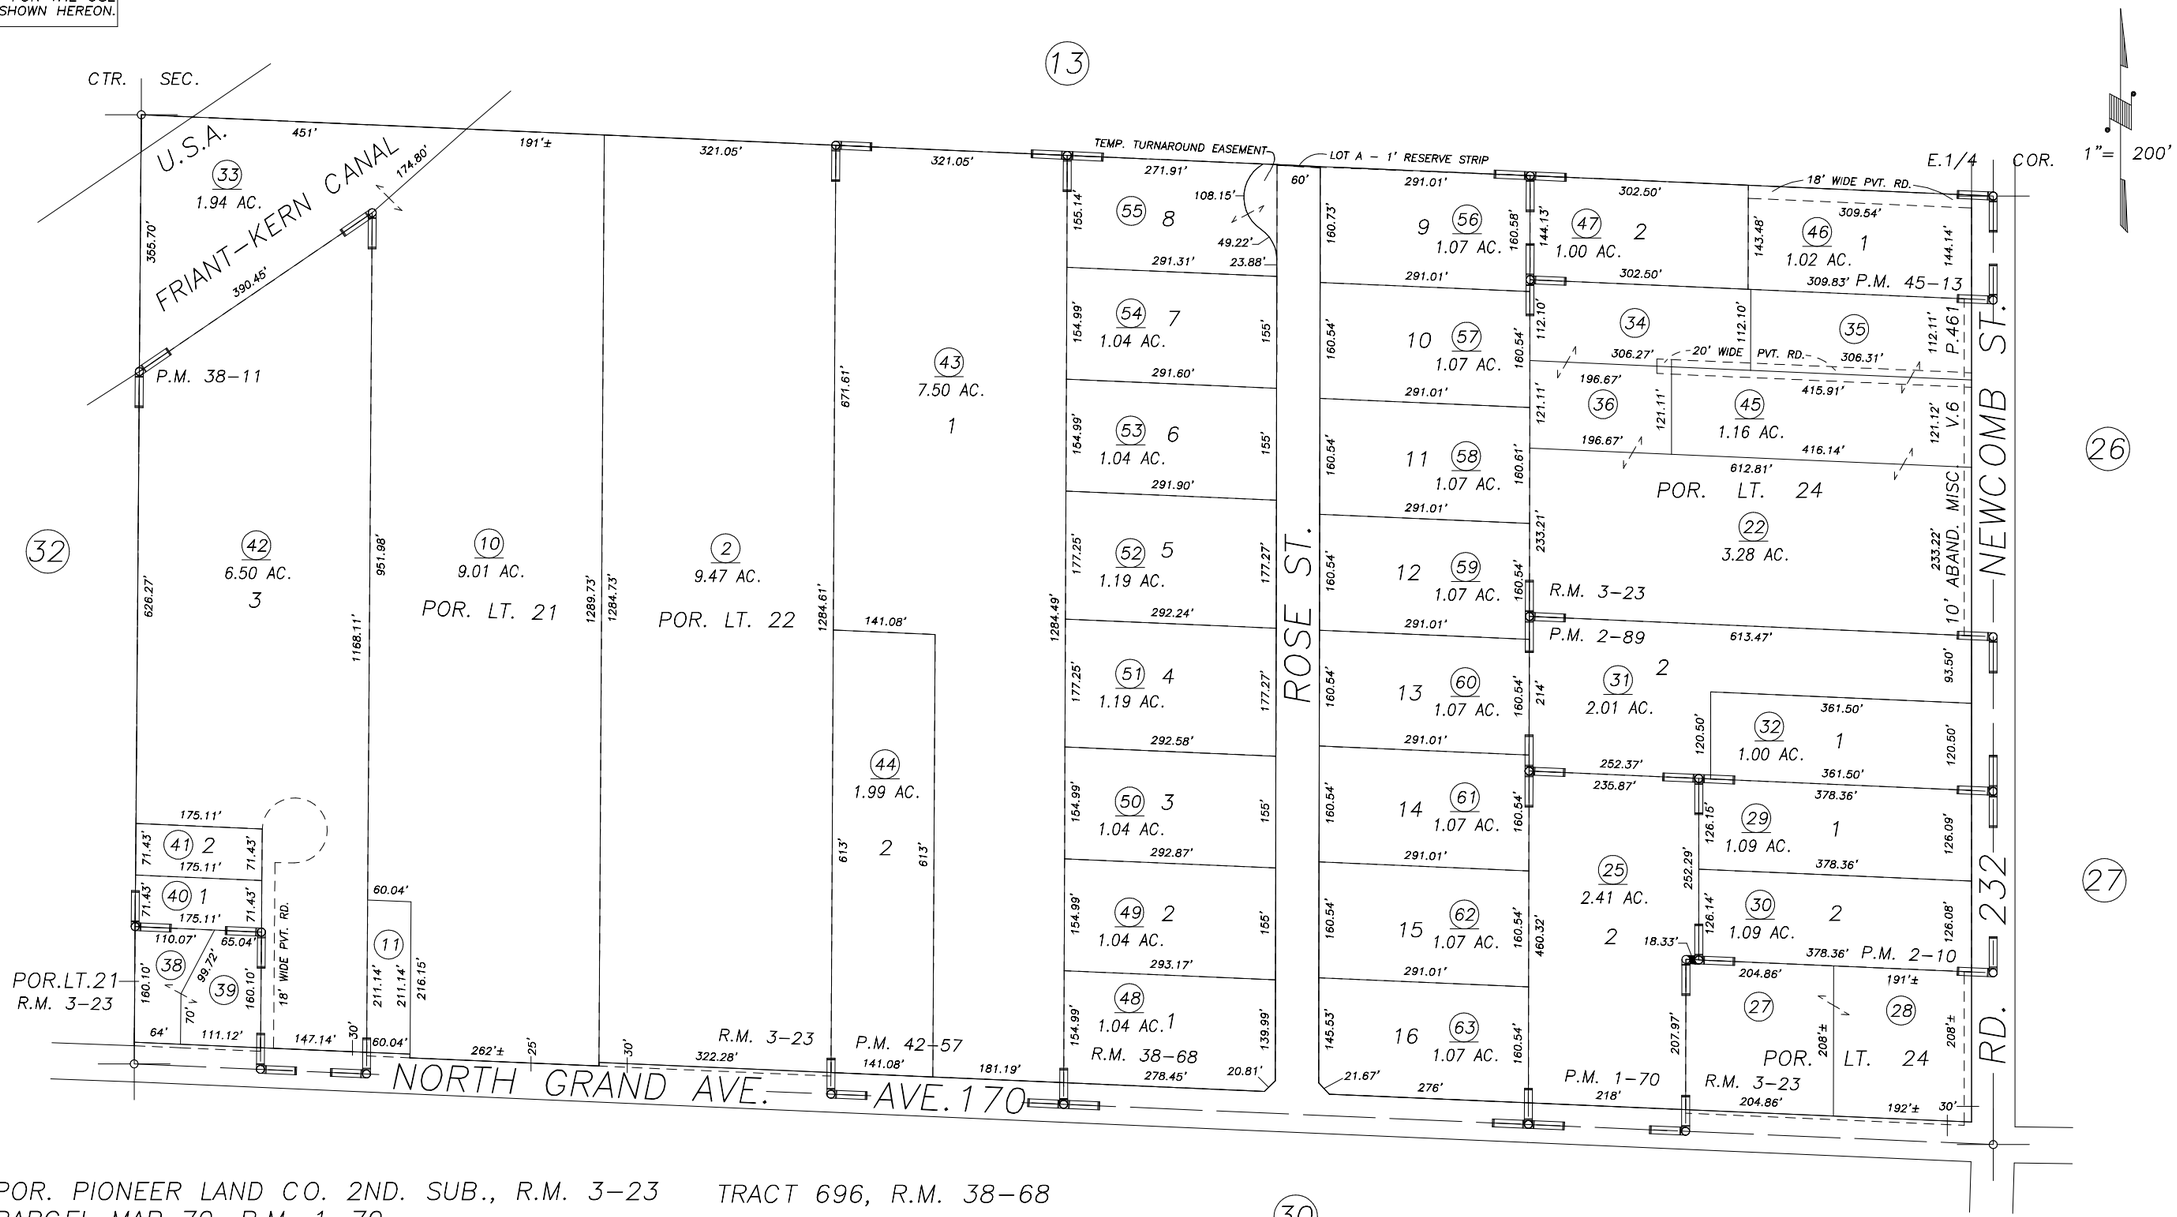

REVISION	DATE	BY
2000-0035908	8/1/2000	KMS

POR. PIONEER LAND CO. 2ND. SUB., R.M. 3-23 TRACT 696, R.M. 38-68
PARCEL MAP 70, P.M. 1-70
PARCEL MAP 110, P.M. 2-10
PARCEL MAP 189, P.M. 2-89
PARCEL MAP 3708, P.M. 38-11
PARCEL MAP 4153, P.M. 42-57
PARCEL MAP 4408, P.M. 45-13

NOTE: Assessor's Block Numbers Shown in Ellipses
Assessor's Parcel Numbers Shown in Circles

ASSESSOR'S MAPS BK. 243 , PG. 31 .
COUNTY OF TULARE, CALIF.

01/02