S'LY. POR. OF SW. 1/4 SEC. 16, T. 21 S., R. 27 E., M.D.B. & M.

TAX CODE AREA 243-33
61-000
126-001

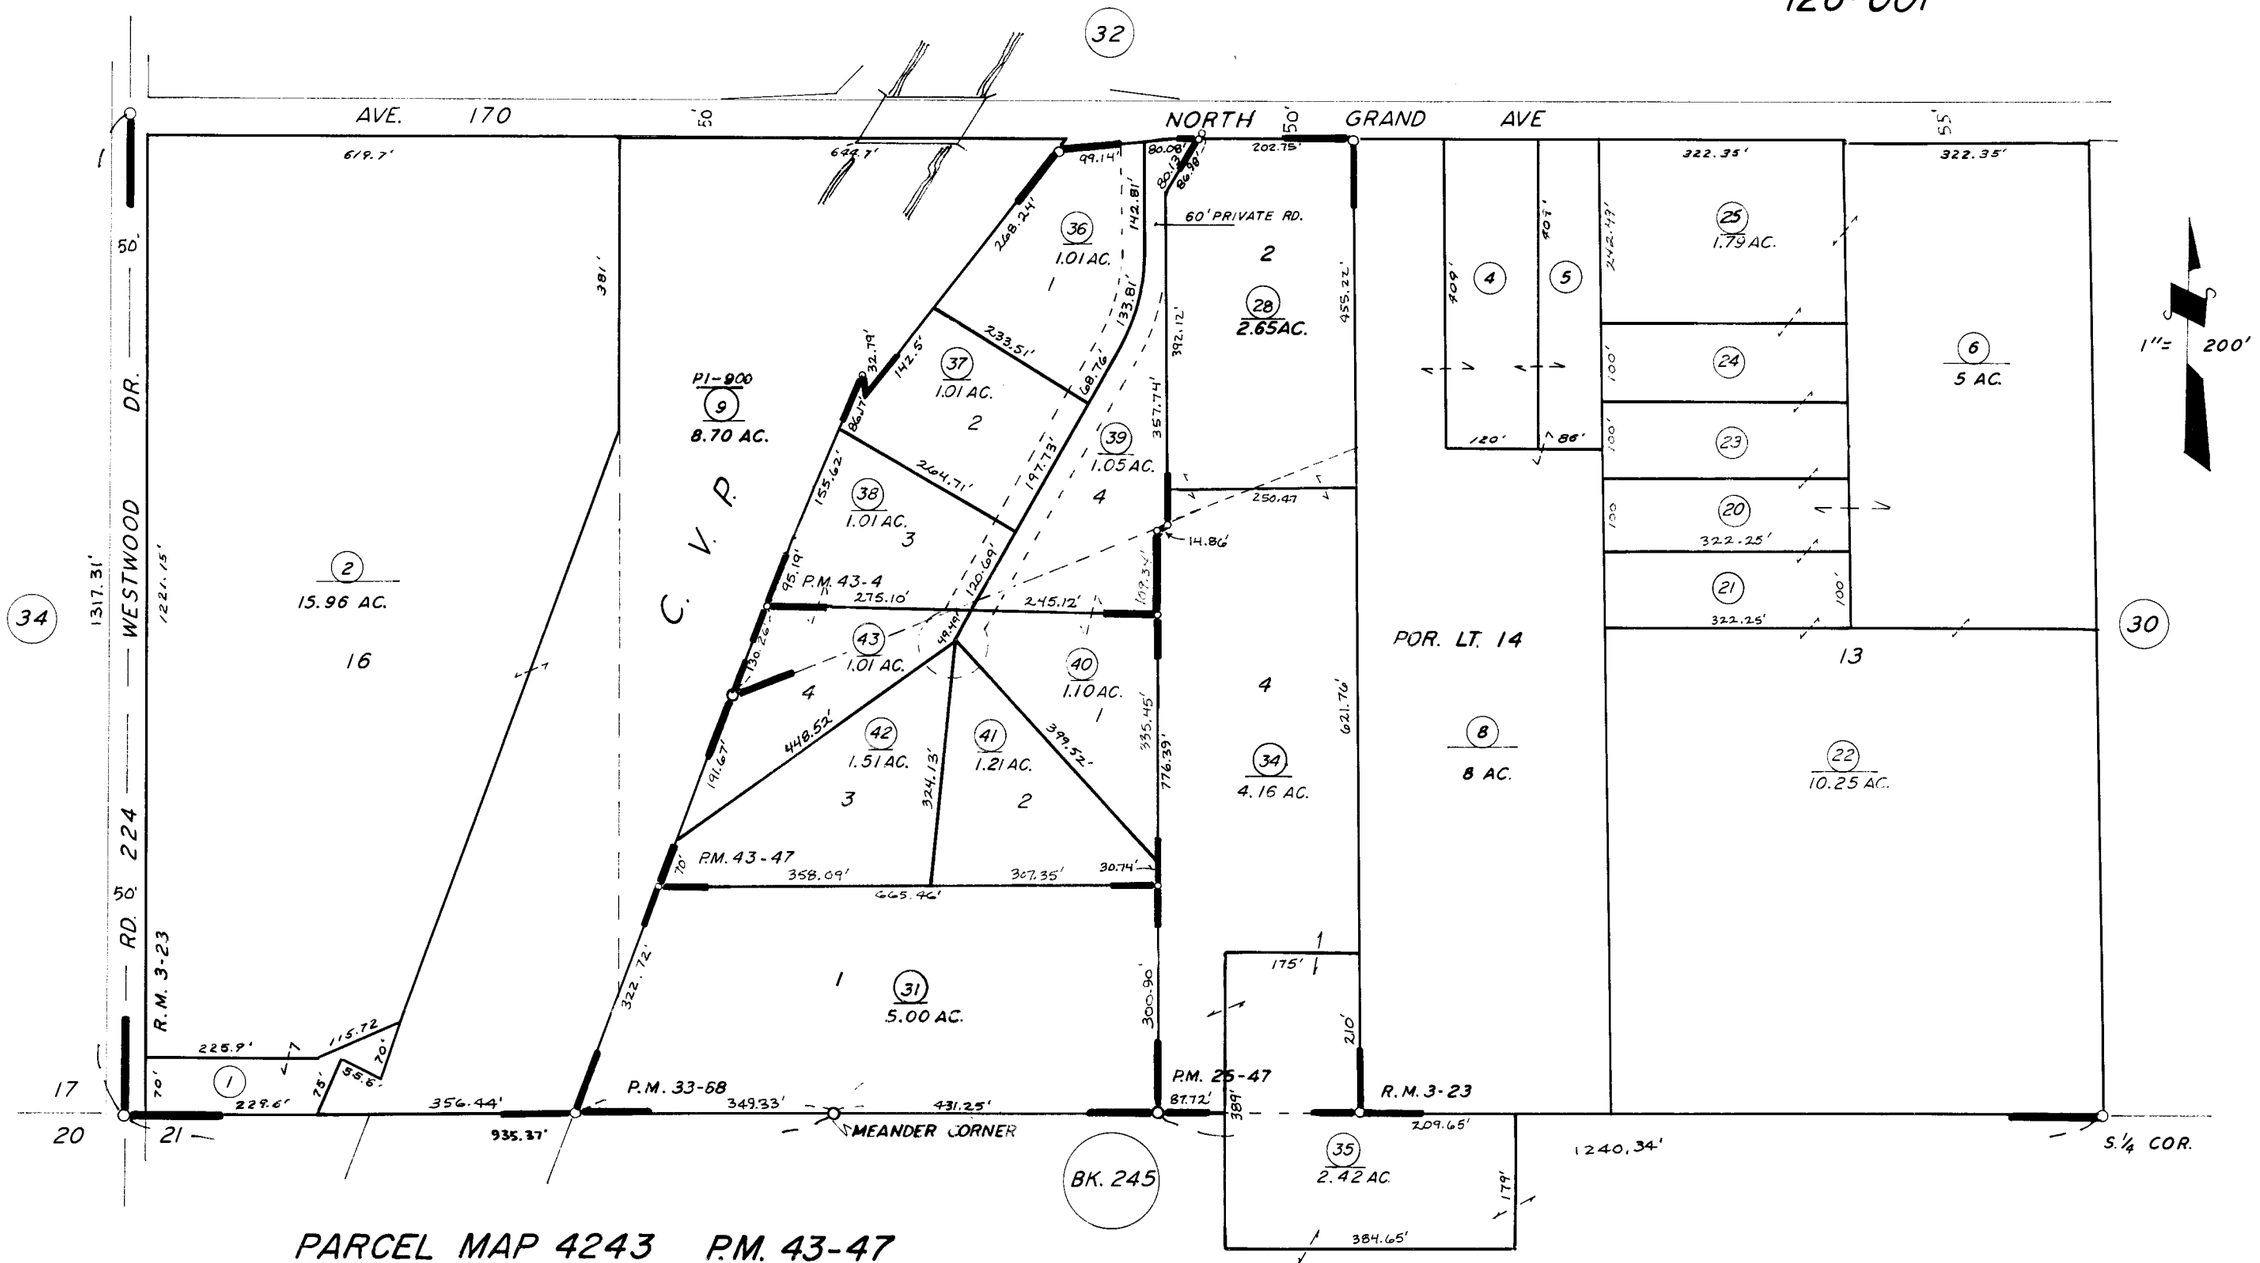

PARCEL MAP 4243 P.M. 43-47
PARCEL MAP 3266 P.M. 33-68
POR. PIONEER LD. CO'S. 2ND SUB. R. M. 3-23
PARCEL MAP 2446 P.M. 25-47
PARCEL MAP 4200 P.M. 43-4

ASSESSOR'S MAPS BK. 243, PG. 33

COUNTY OF TULARE, CALIF.

NOTE — ASSESSOR'S BLOCK NUMBERS SHOWN IN ELLIPSES
ASSESSOR'S PARCEL NUMBERS SHOWN IN CIRCLES