DISCLAIMER

THIS MAP WAS PREPARED FOR LOCAL PROPERTY ASSESSMENT PURPOSES ONLY. THE PARCELS SHOWN HEREON MAY NOT COMPLY WITH STATE AND LOCAL SUBDIVISION ORDINANCES. NO LIABILITY IS ASSUMED FOR THE USE OF THE INFORMATION HEREON.

REVISED: 03/13/2007
REASON: 2005-0142607
CAD TECH: PHN

S1/2 OF SW1/4 SEC.16, T.21S., R.27E., M.D.B.&M.

TAX CODE AREA
061-000
126-001

243-33

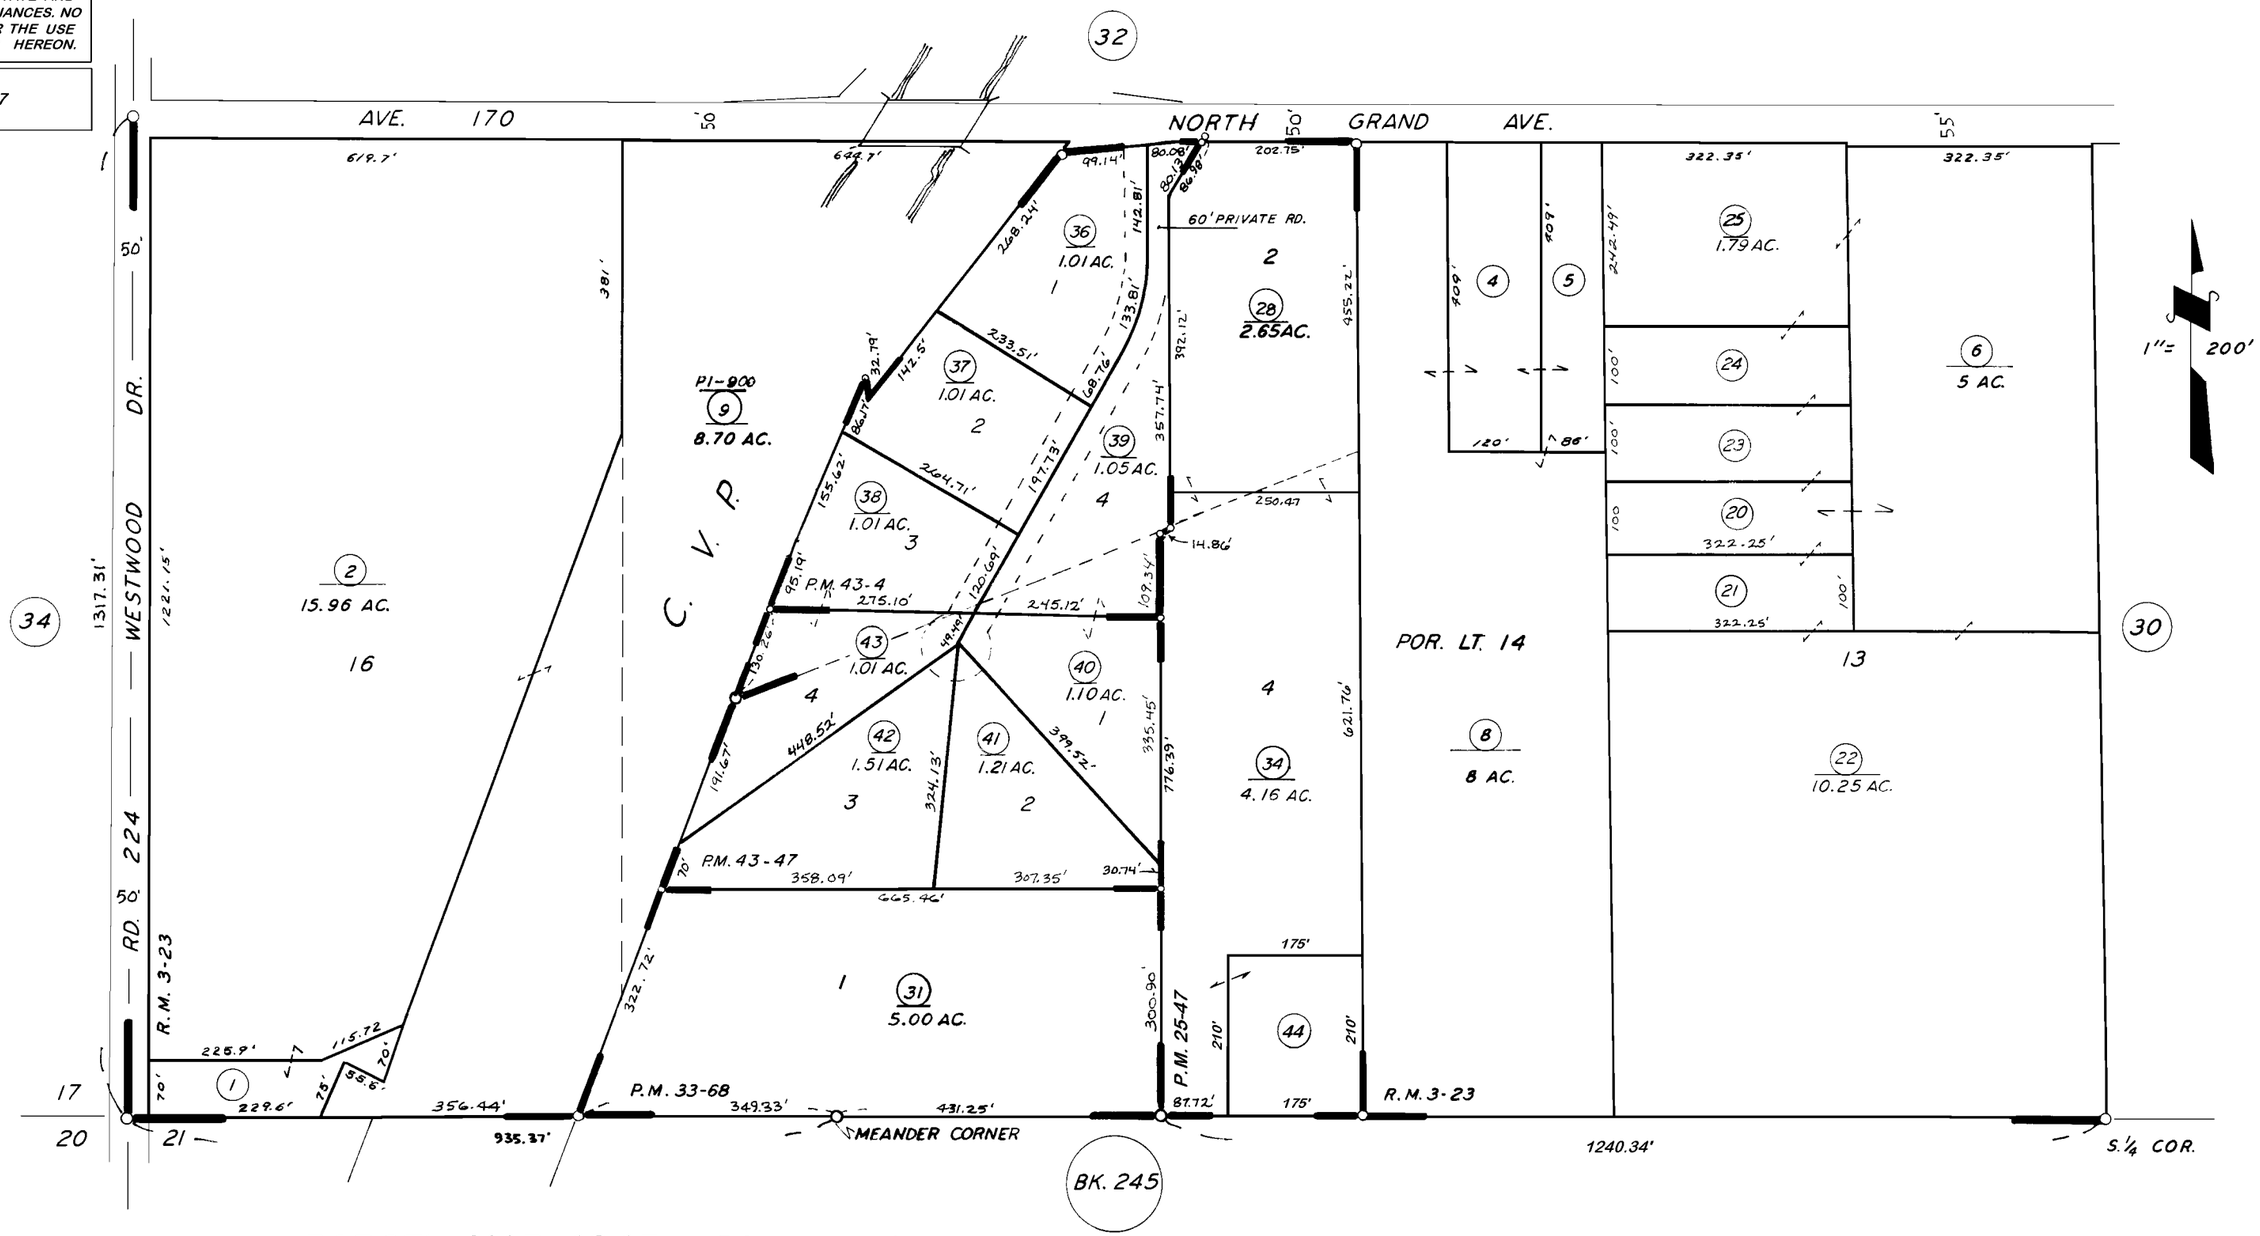

PARCEL MAP 4243 P.M. 43-47
PARCEL MAP 3266 P.M. 33-68
POR. PIONEER LD. CO'S. 2ND SUB. R.M. 3-23
PARCEL MAP 2446 P.M. 25-47
PARCEL MAP 4200 P.M. 43-4

VICINITY OF PORTERVILLE

ASSESSOR'S MAPS BK. 243, PG. 33

COUNTY OF TULARE, CALIF.

NOTE – ASSESSOR'S BLOCK NUMBERS SHOWN IN ELLIPSES
ASSESSOR'S PARCEL NUMBERS SHOWN IN CIRCLES