POR. N1/2, SE1/4 OF SEC. 10, T.21S., R.27E., M.D.B. & M.

TAX CODE AREA 243-43

139-005
126-006
004-006
004-022

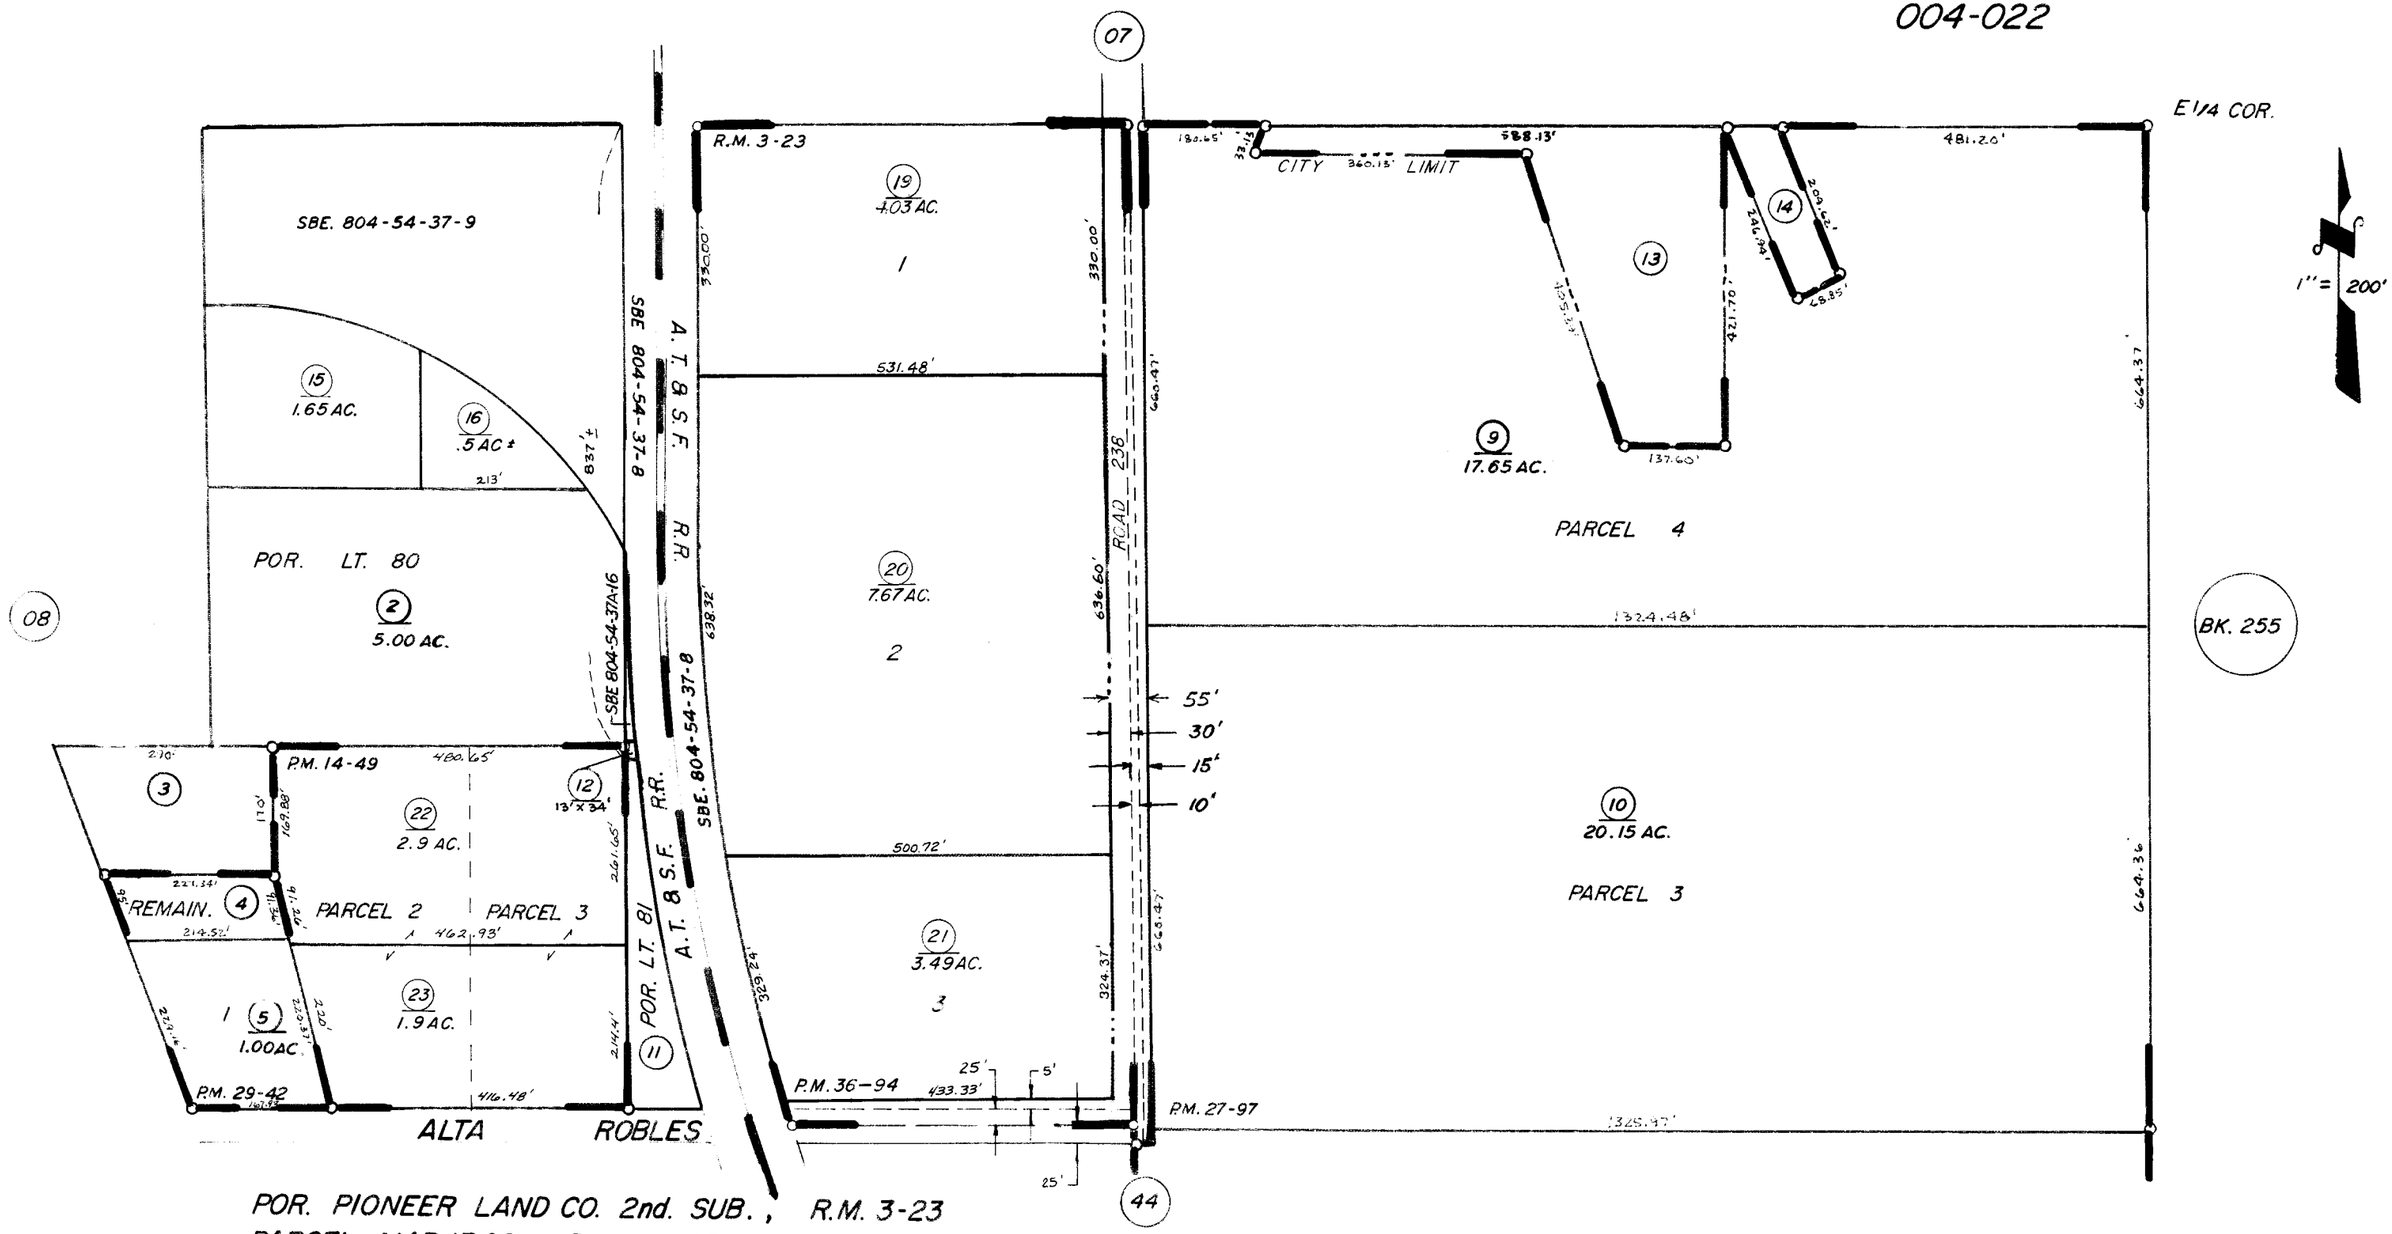

POR. PIONEER LAND CO. 2nd. SUB., R.M. 3-23
PARCEL MAP 1348, P.M. 14-49
POR. PARCEL MAP 2696, P.M. 27-97
PARCEL MAP 2841, P.M. 29-42
PARCEL MAP 3591, P.M. 36-94

ASSESSOR'S MAPS BK. 243 PG. 43
COUNTY OF TULARE, CALIF.

NOTE—ASSESSOR'S BLOCK NUMBERS SHOWN IN ELLIPSES
ASSESSOR'S PARCEL NUMBERS SHOWN IN CIRCLES