S1/2 OF SE1/4, SEC.10, T.21S., R.27E., M.D.B.&M.

Tax Area Codes 243–44
004–022
004–006

**DISCLAIMER**

THIS MAP WAS PREPARED FOR LOCAL PROPERTY ASSESSMENT PURPOSES ONLY AND THE PARCELS SHOWN HEREON MAY NOT COMPLY WITH STATE AND LOCAL SUBDIVISION ORDINANCES, AND NO LIABILITY IS ASSUMED FOR THE USE OF THE INFORMATION SHOWN HEREON.

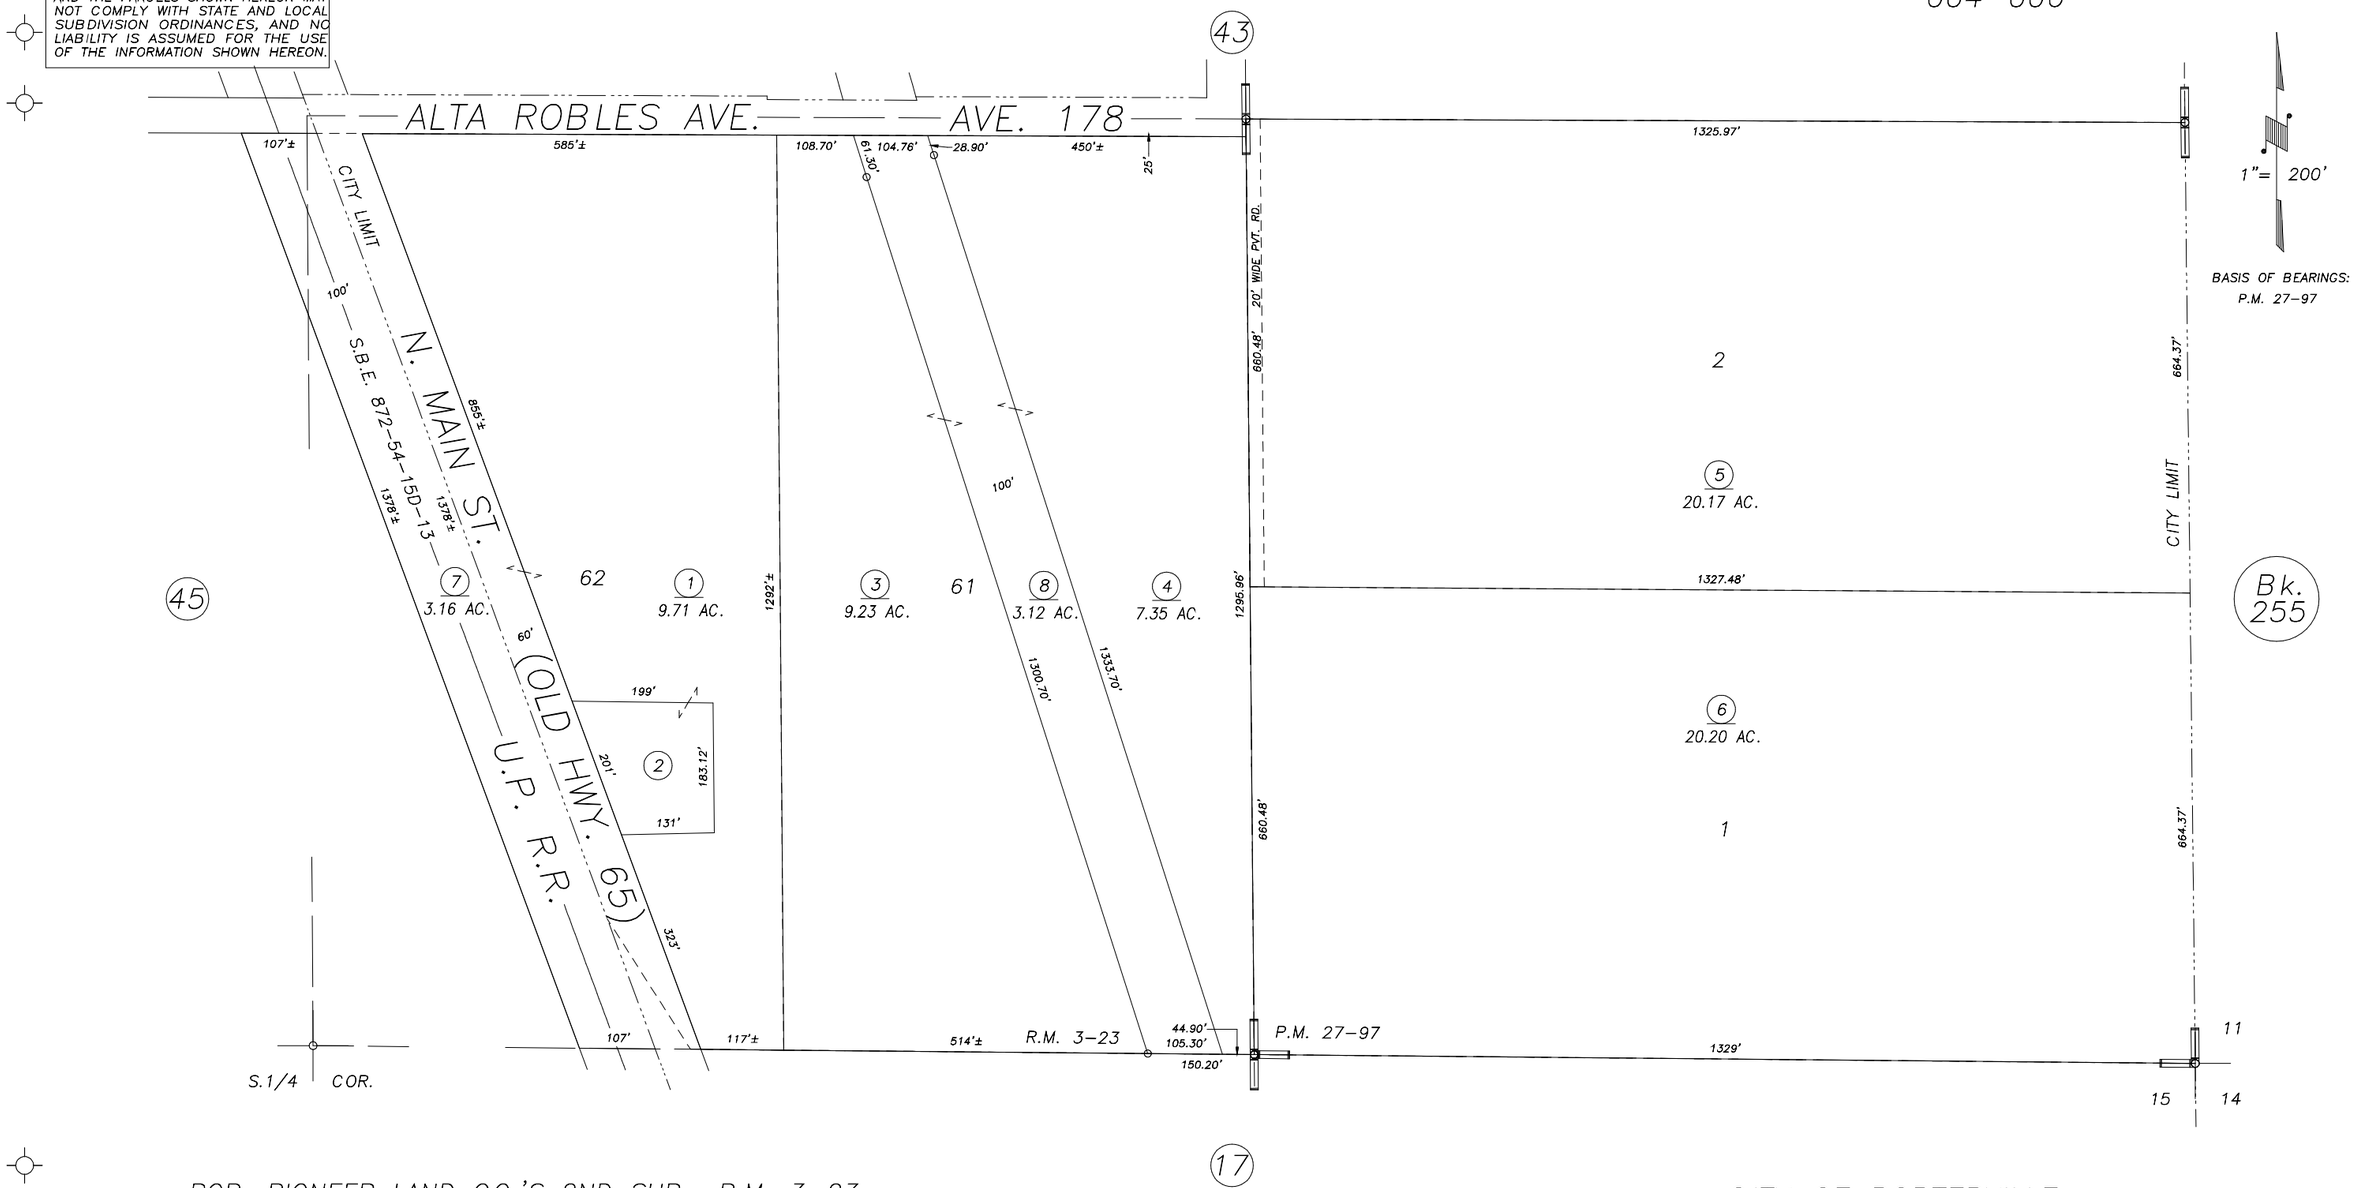


POR. PIONEER LAND CO.'S 2ND SUB., R.M. 3–23
POR. PARCEL MAP NO. 2696, P.M. 27–97

CITY OF PORTERVILLE
ASSESSOR'S MAPS BK.243 , PG.44
COUNTY OF TULARE, CALIFORNIA, U.S.A.

NOTE: Assessor's Parcel Numbers Shown in Circles (1)
Assessor's Block Numbers Shown in Elipses (123)

| REVISION | DATE | TECH |
|---|---|---|
| 2001–0097087 | 09/24/2003 | SU |