DISCLAIMER

THIS MAP WAS PREPARED FOR LOCAL PROPERTY ASSESSMENT PURPOSES ONLY AND THE PARCELS SHOWN HEREON MAY NOT COMPLY WITH STATE AND LOCAL SUBDIVISION ORDINANCES, AND NO LIABILITY IS ASSUMED FOR THE USE OF THE INFORMATION SHOWN HEREON.

N1/2 SEC.21, T.21S., R.27E., M.D.B.&M.

Tax Area Code 245-01
004-133
061-000
004-136

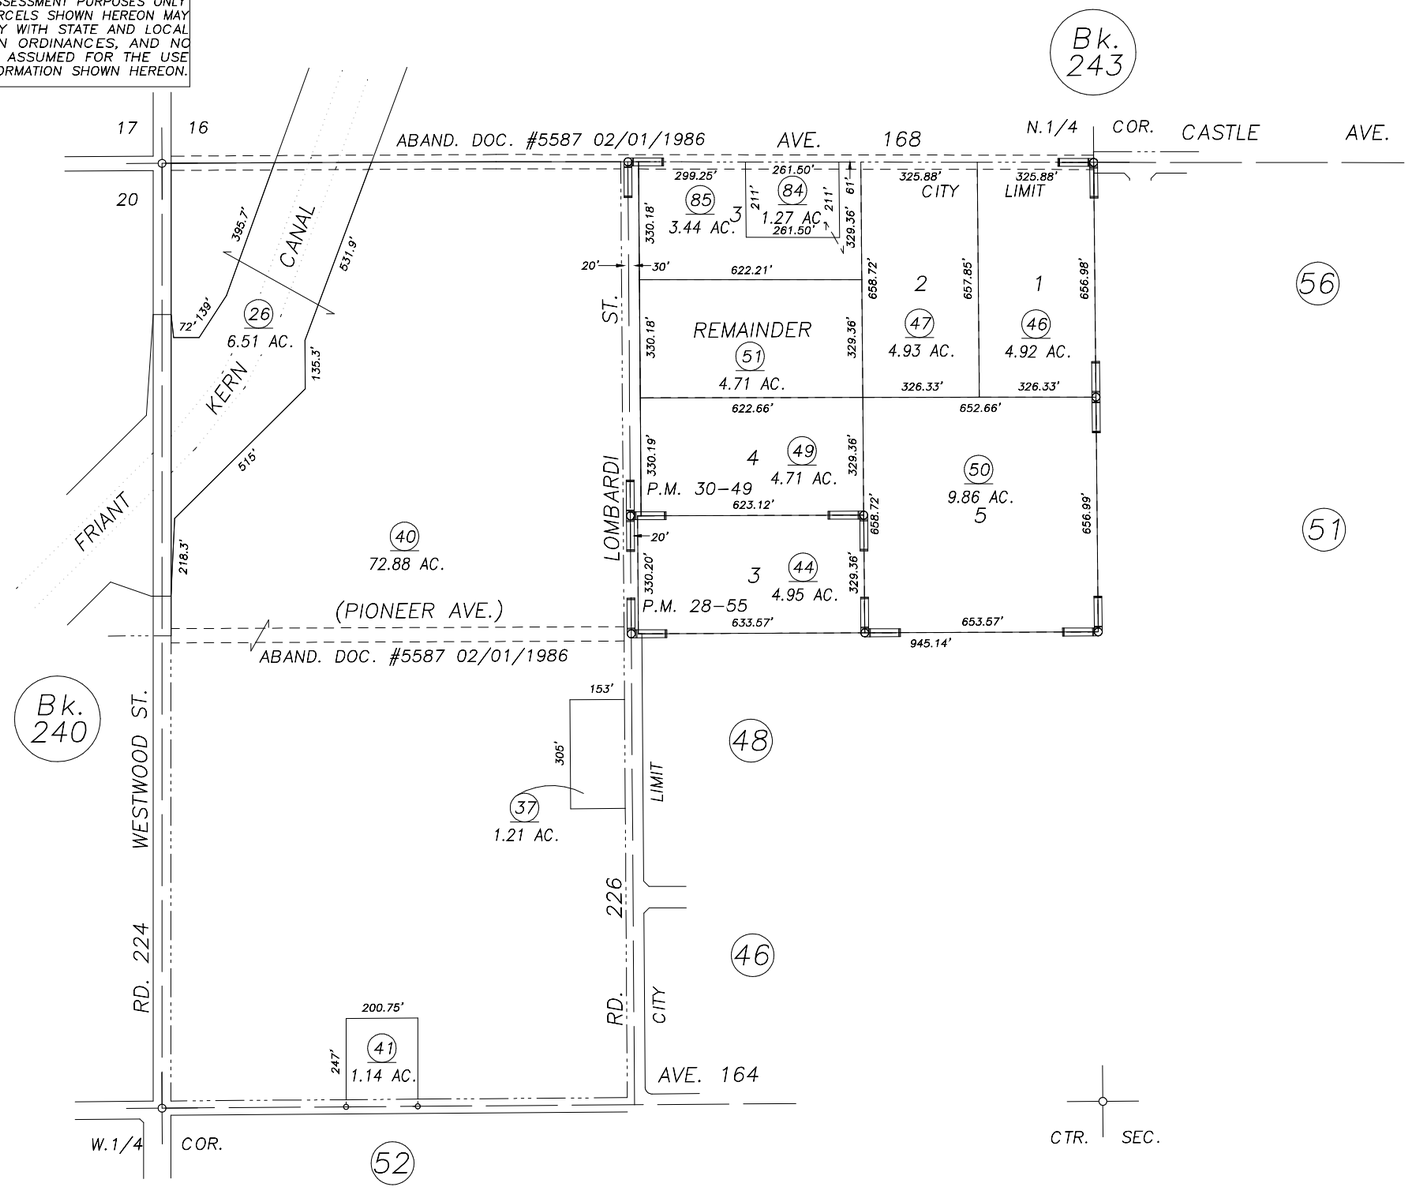

PARCEL MAP NO. 2754, P.M. 28-55
PARCEL MAP NO. 2948, P.M. 30-49

VICINITY OF PORTERVILLE
ASSESSOR'S MAPS BK.245 , PG.01
COUNTY OF TULARE, CALIFORNIA, U.S.A.

NOTE: Assessor's Parcel Numbers Shown in Circles (1)
Assessor's Block Numbers Shown in Elipses (123)

T.R.A.C. CHANGE	08/08/2007	JRS
REVISION	DATE	TECH