DISCLAIMER

THIS MAP WAS PREPARED FOR LOCAL PROPERTY ASSESSMENT PURPOSES ONLY. THE PARCELS SHOWN HEREON MAY NOT COMPLY WITH STATE AND LOCAL SUBDIVISION ORDINANCES. NO LIABILITY IS ASSUMED FOR THE USE OF THE INFORMATION HEREON.

REVISED: 03/11/2013
REASON: 2012-0083598
CAD TECH: NFL

N/2 OF NE 1/4 OF NE 1/4 SEC. 28, T.21S., R.27E., M.D.B. & M.

TAX CODE AREA 245-07
4-023

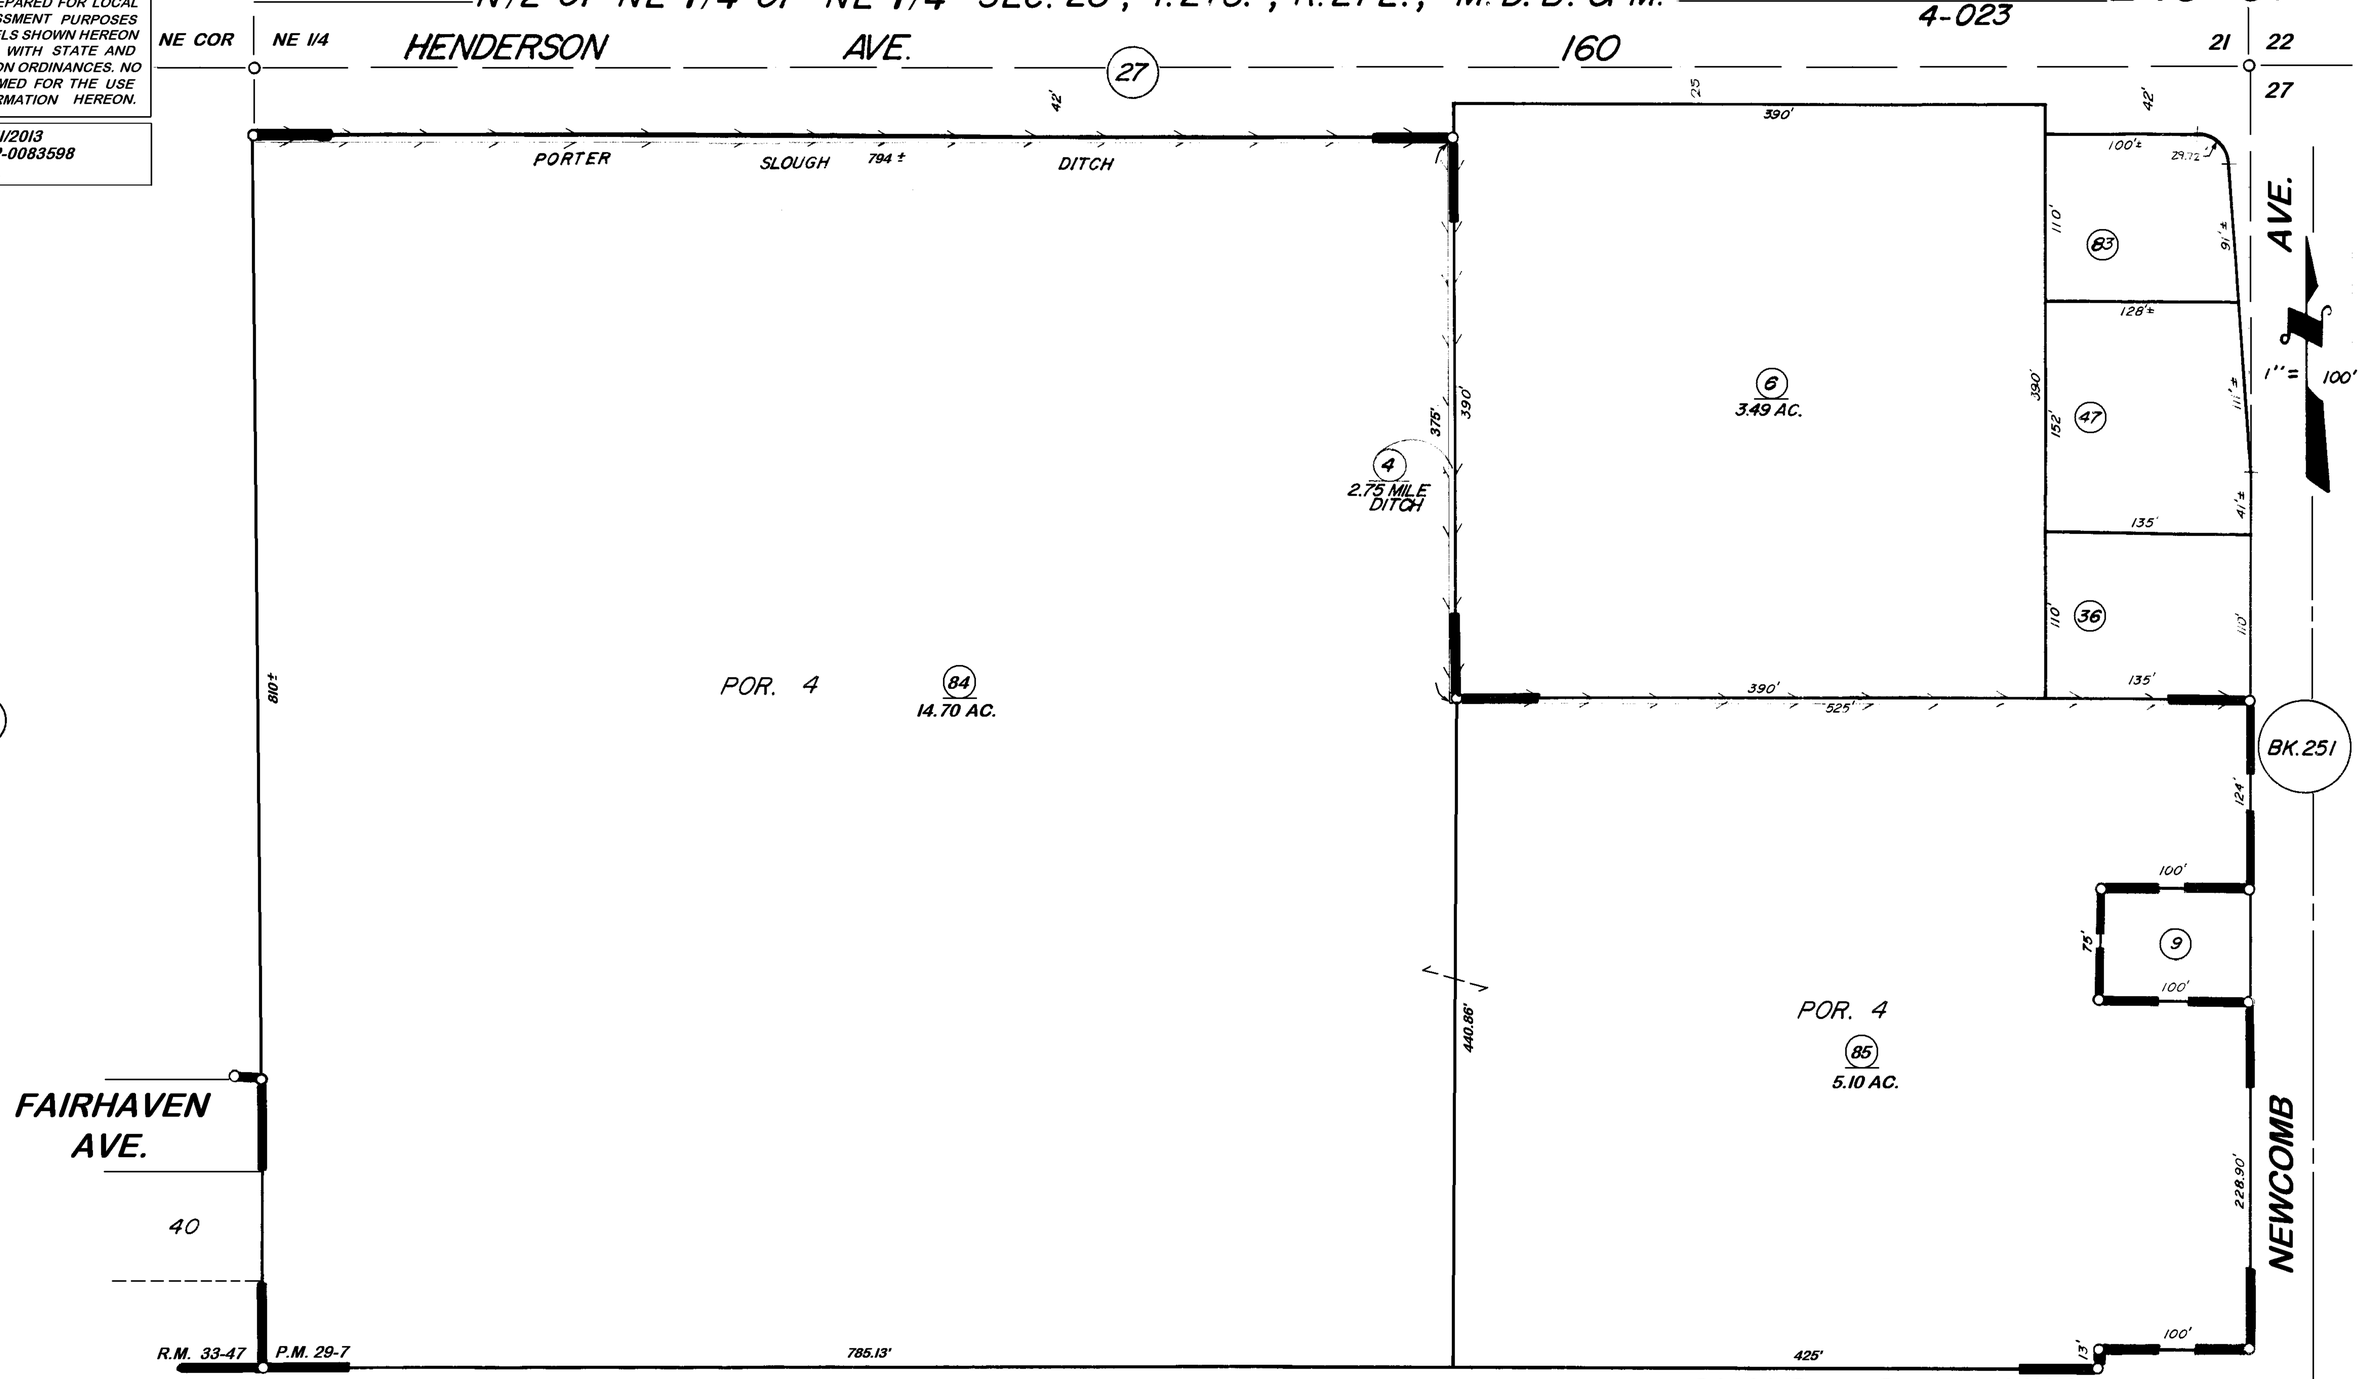

POR. PARCEL MAP 2806, P.M. 29-7

(21)

CITY OF PORTERVILLE
ASSESSOR'S MAPS BK. 245, PG. 07
COUNTY OF TULARE, CALIF.

NOTE—ASSESSOR'S BLOCK NUMBERS SHOWN IN ELLIPSES
ASSESSOR'S PARCEL NUMBERS SHOWN IN CIRCLES