N1/2 OF NW1/4 OF SE1/4 SEC.28, T.21S., R.27E., M.D.B.&M.

Tax Area Codes 245-13
004-047
004-119
004-133
061-000

DISCLAIMER

THIS MAP WAS PREPARED FOR LOCAL PROPERTY ASSESSMENT PURPOSES ONLY AND THE PARCELS SHOWN HEREON MAY NOT COMPLY WITH STATE AND LOCAL SUBDIVISION ORDINANCES, AND NO LIABILITY IS ASSUMED FOR THE USE OF THE INFORMATION SHOWN HEREON.

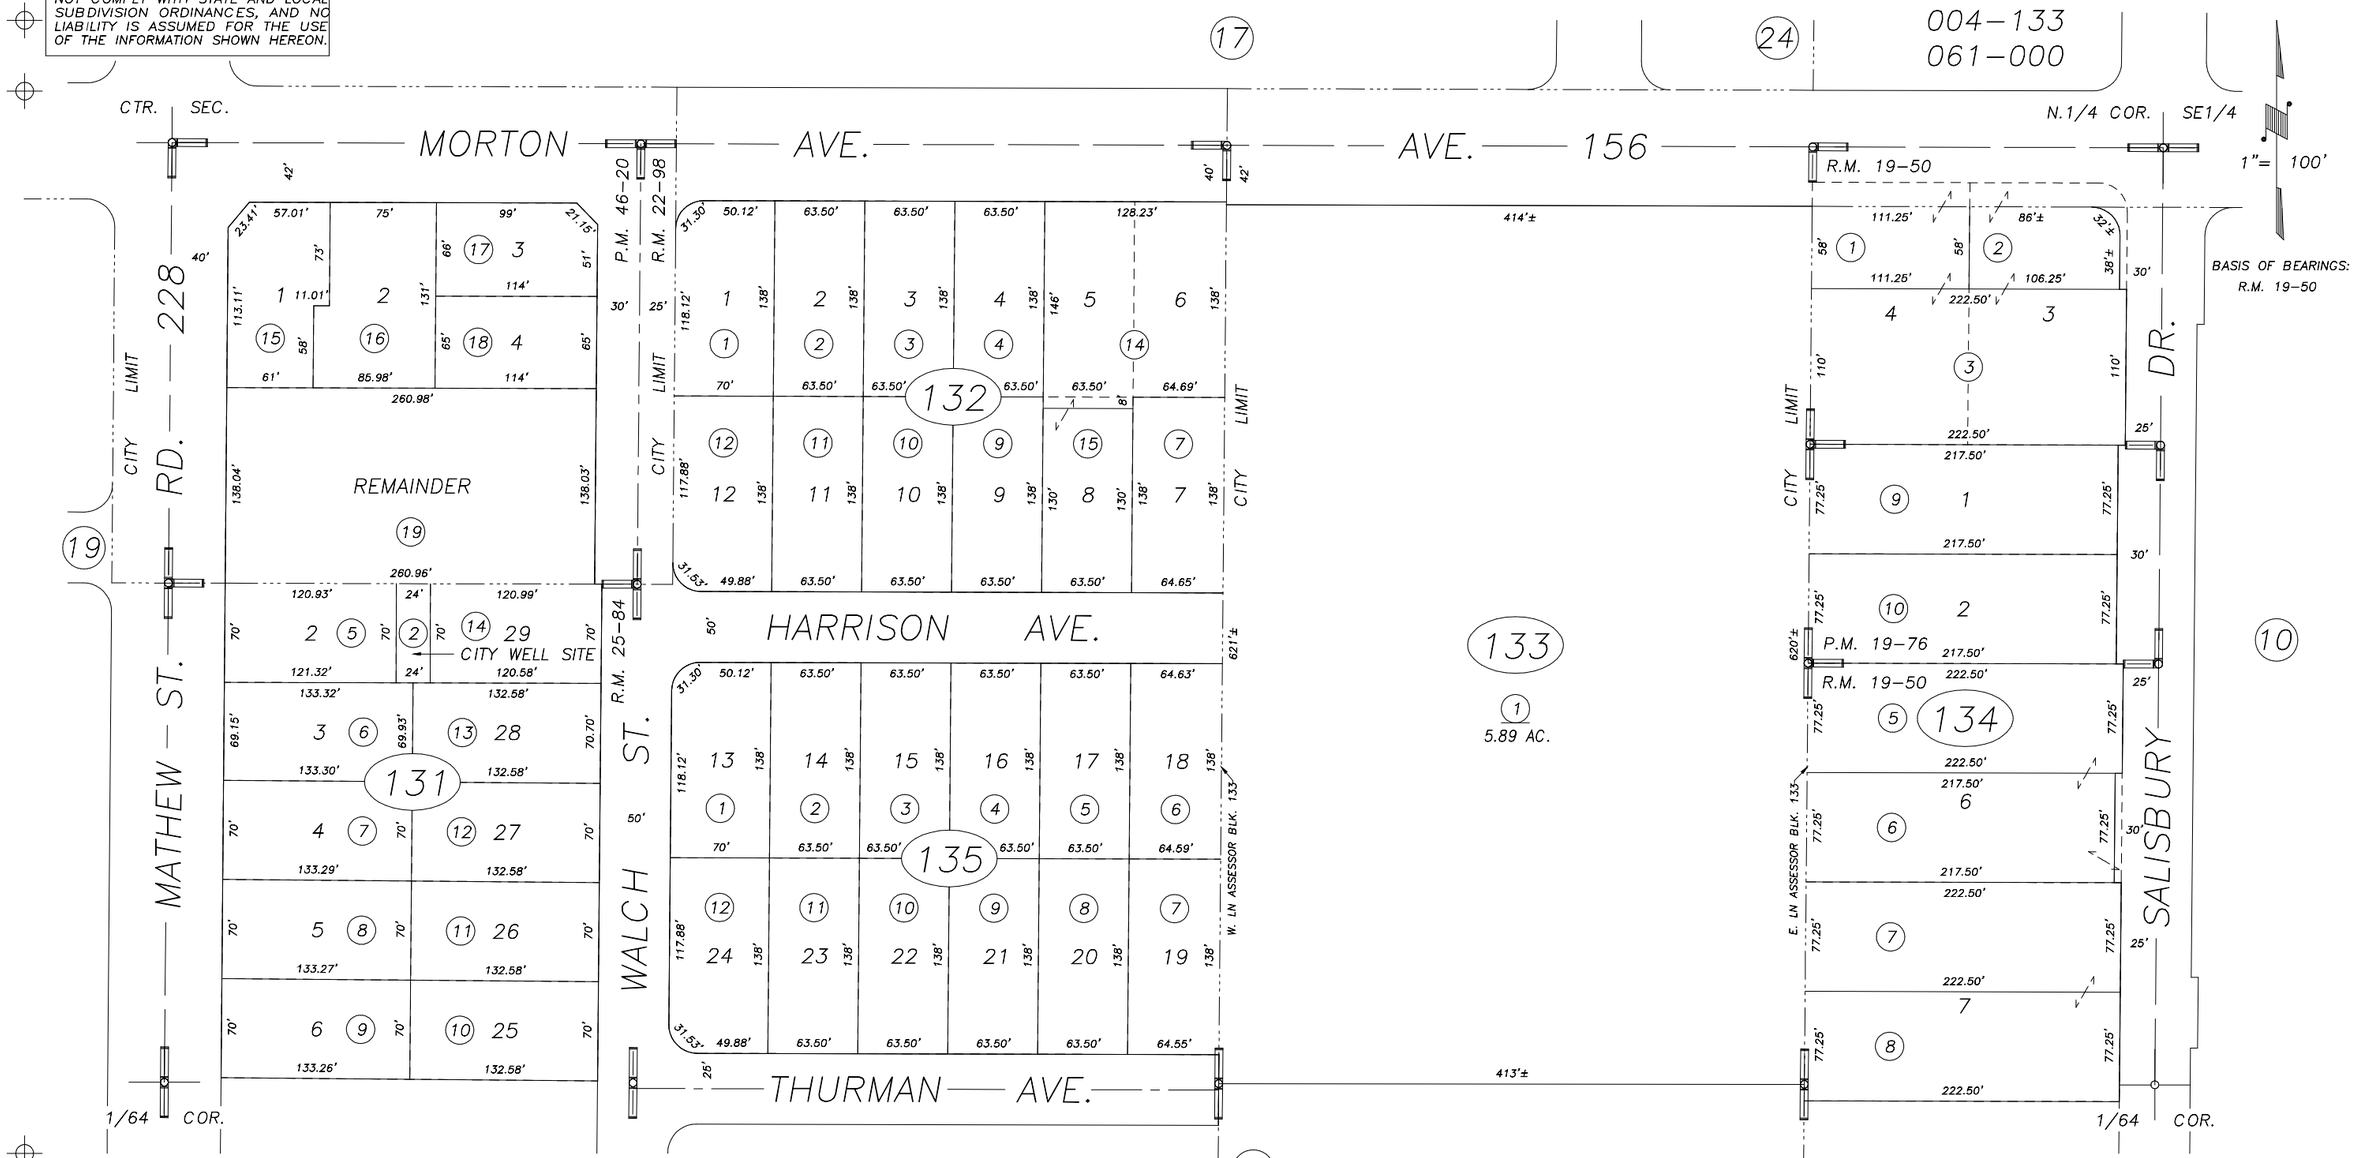

POR. TRACT NO. 14, R.M. 19-50
POR. TRACT NO. 339, R.M. 22-98
POR. TRACT NO. 477, R.M. 25-84
PARCEL MAP NO. 1875, P.M. 19-76
PARCEL MAP NO. 4515, P.M. 46-20

VICINITY OF PORTERVILLE
ASSESSOR'S MAPS BK.245 , PG.13
COUNTY OF TULARE, CALIFORNIA, U.S.A.

NOTE: Assessor's Parcel Numbers Shown in Circles (1)
Assessor's Block Numbers Shown in Elipses (123)

REVISION	DATE	TECH
2002-0023178	04/28/2004	PHN