N1/2 OF NW1/4 OF SE1/4 SEC.28, T.21S., R.27E., M.D.B.&M.

Tax Area Codes 245–13
004–119
004–133
004–004
004–047

DISCLAIMER

THIS MAP WAS PREPARED FOR LOCAL PROPERTY ASSESSMENT PURPOSES ONLY AND THE PARCELS SHOWN HEREON MAY NOT COMPLY WITH STATE AND LOCAL SUBDIVISION ORDINANCES, AND NO LIABILITY IS ASSUMED FOR THE USE OF THE INFORMATION SHOWN HEREON.

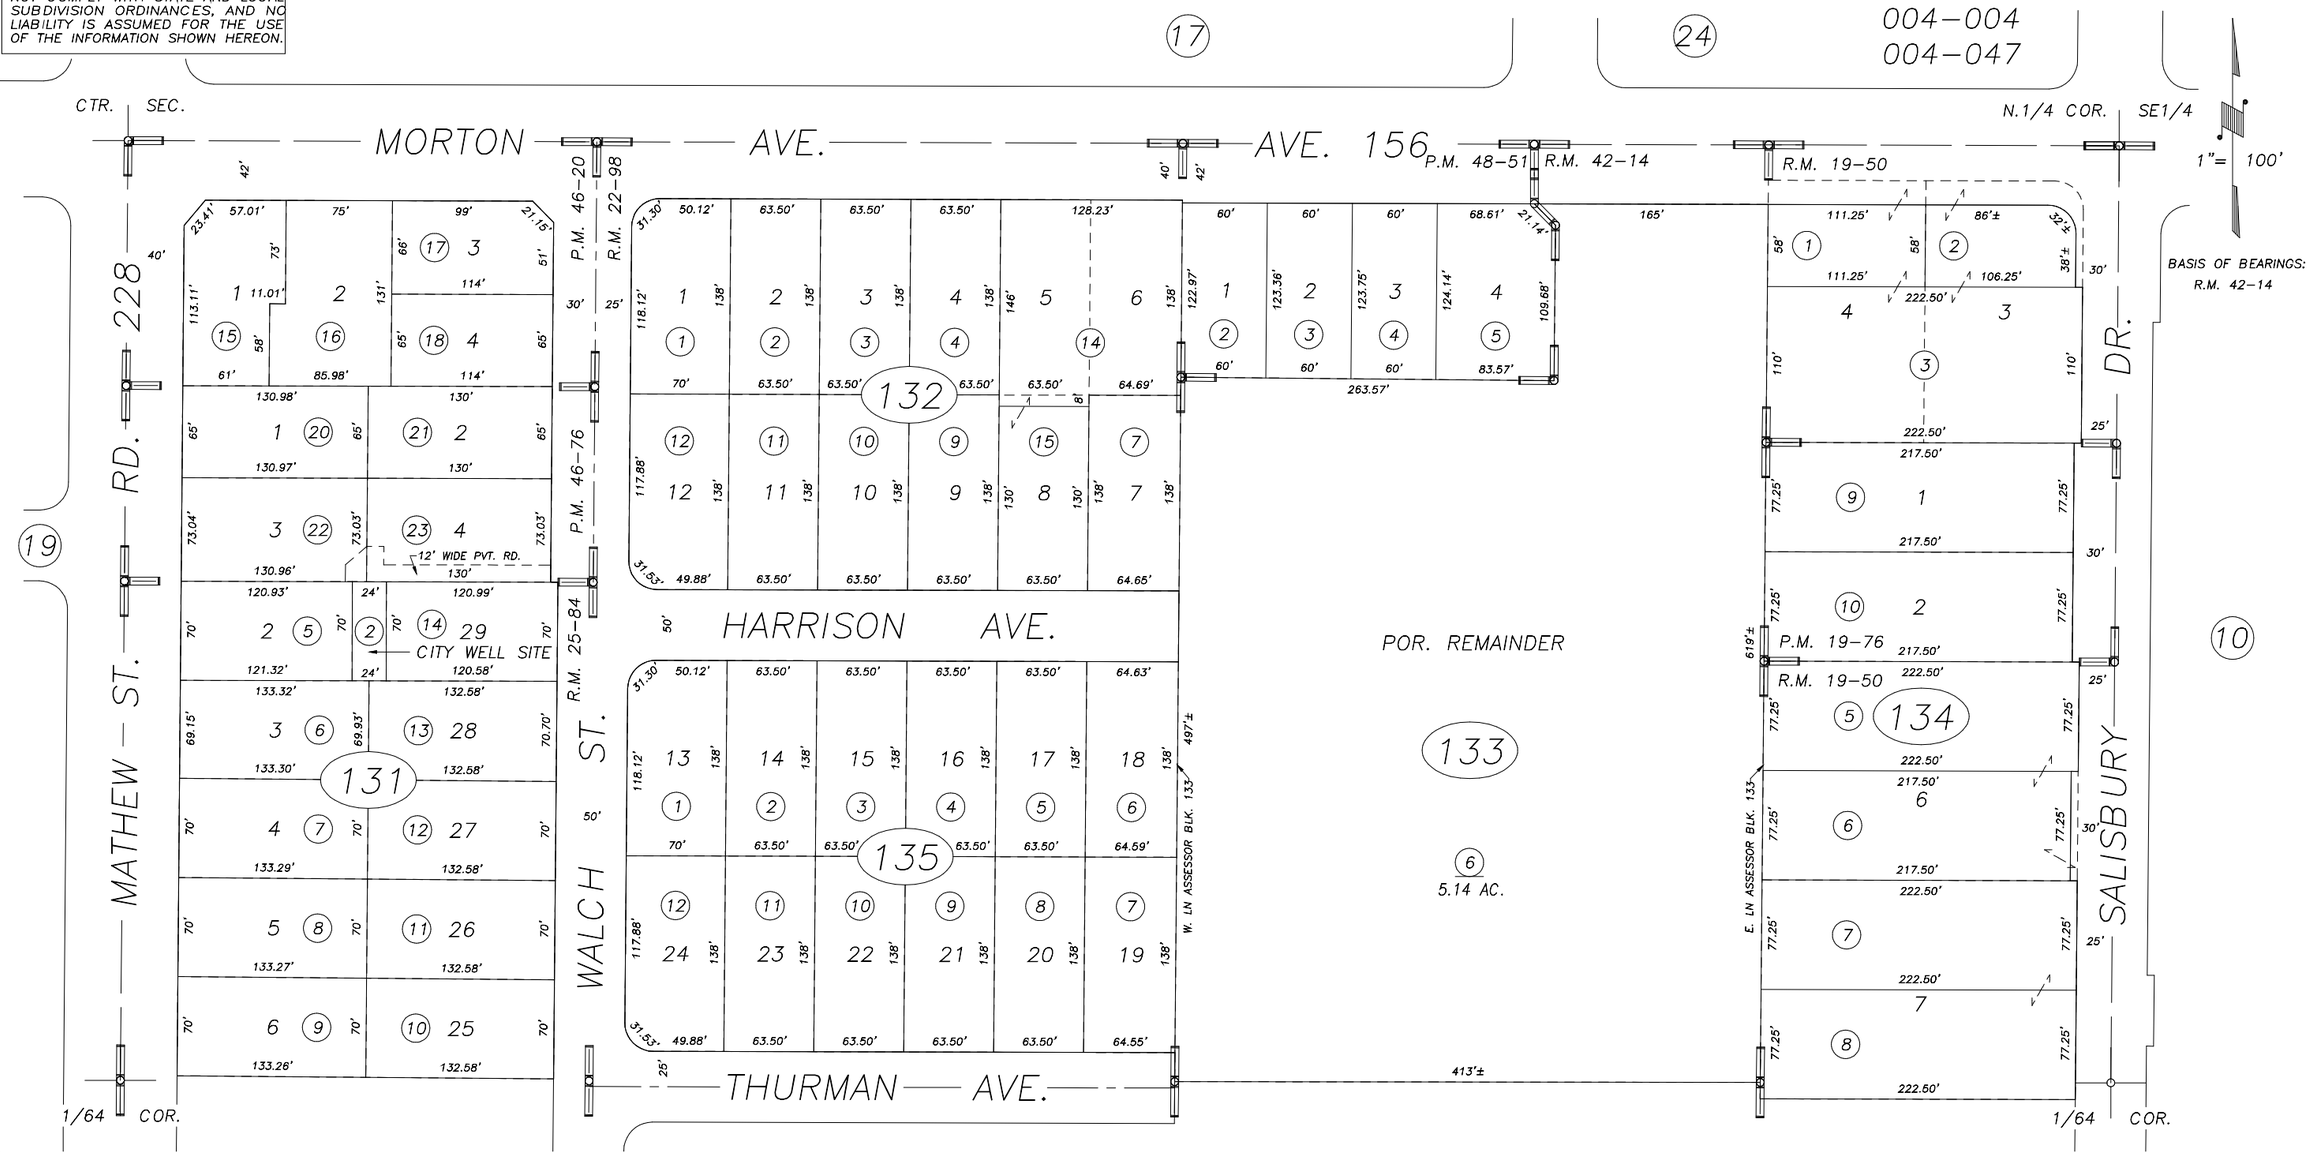

POR. TRACT NO. 14, R.M. 19–50
POR. TRACT NO. 339, R.M. 22–98
POR. TRACT NO. 477, R.M. 25–84
PARCEL MAP NO. 1875, P.M. 19–76
PARCEL MAP NO. 4515, P.M. 46–20
PARCEL MAP NO. 4571, P.M. 46–76
POR. RANCH VICTORIA PHASE 1, R.M. 42–14

POR. PARCEL MAP 4746, R.M. 48–51

VICINITY OF PORTERVILLE
ASSESSOR'S MAPS BK.245 , PG.13
COUNTY OF TULARE, CALIFORNIA, U.S.A.

NOTE: Assessor's Parcel Numbers Shown in Circles (1)
Assessor's Block Numbers Shown in Elipses (123)

T.R.A.C. CHANGE	08/08/2007	JRS
REVISION	DATE	TECH