POR. N½ OF NE¼ OF NW¼ OF SEC. 28, T.21S., R.27E., M.D.B. & M.

TAX CODE AREA
4-023
4-051
61-000

245-39

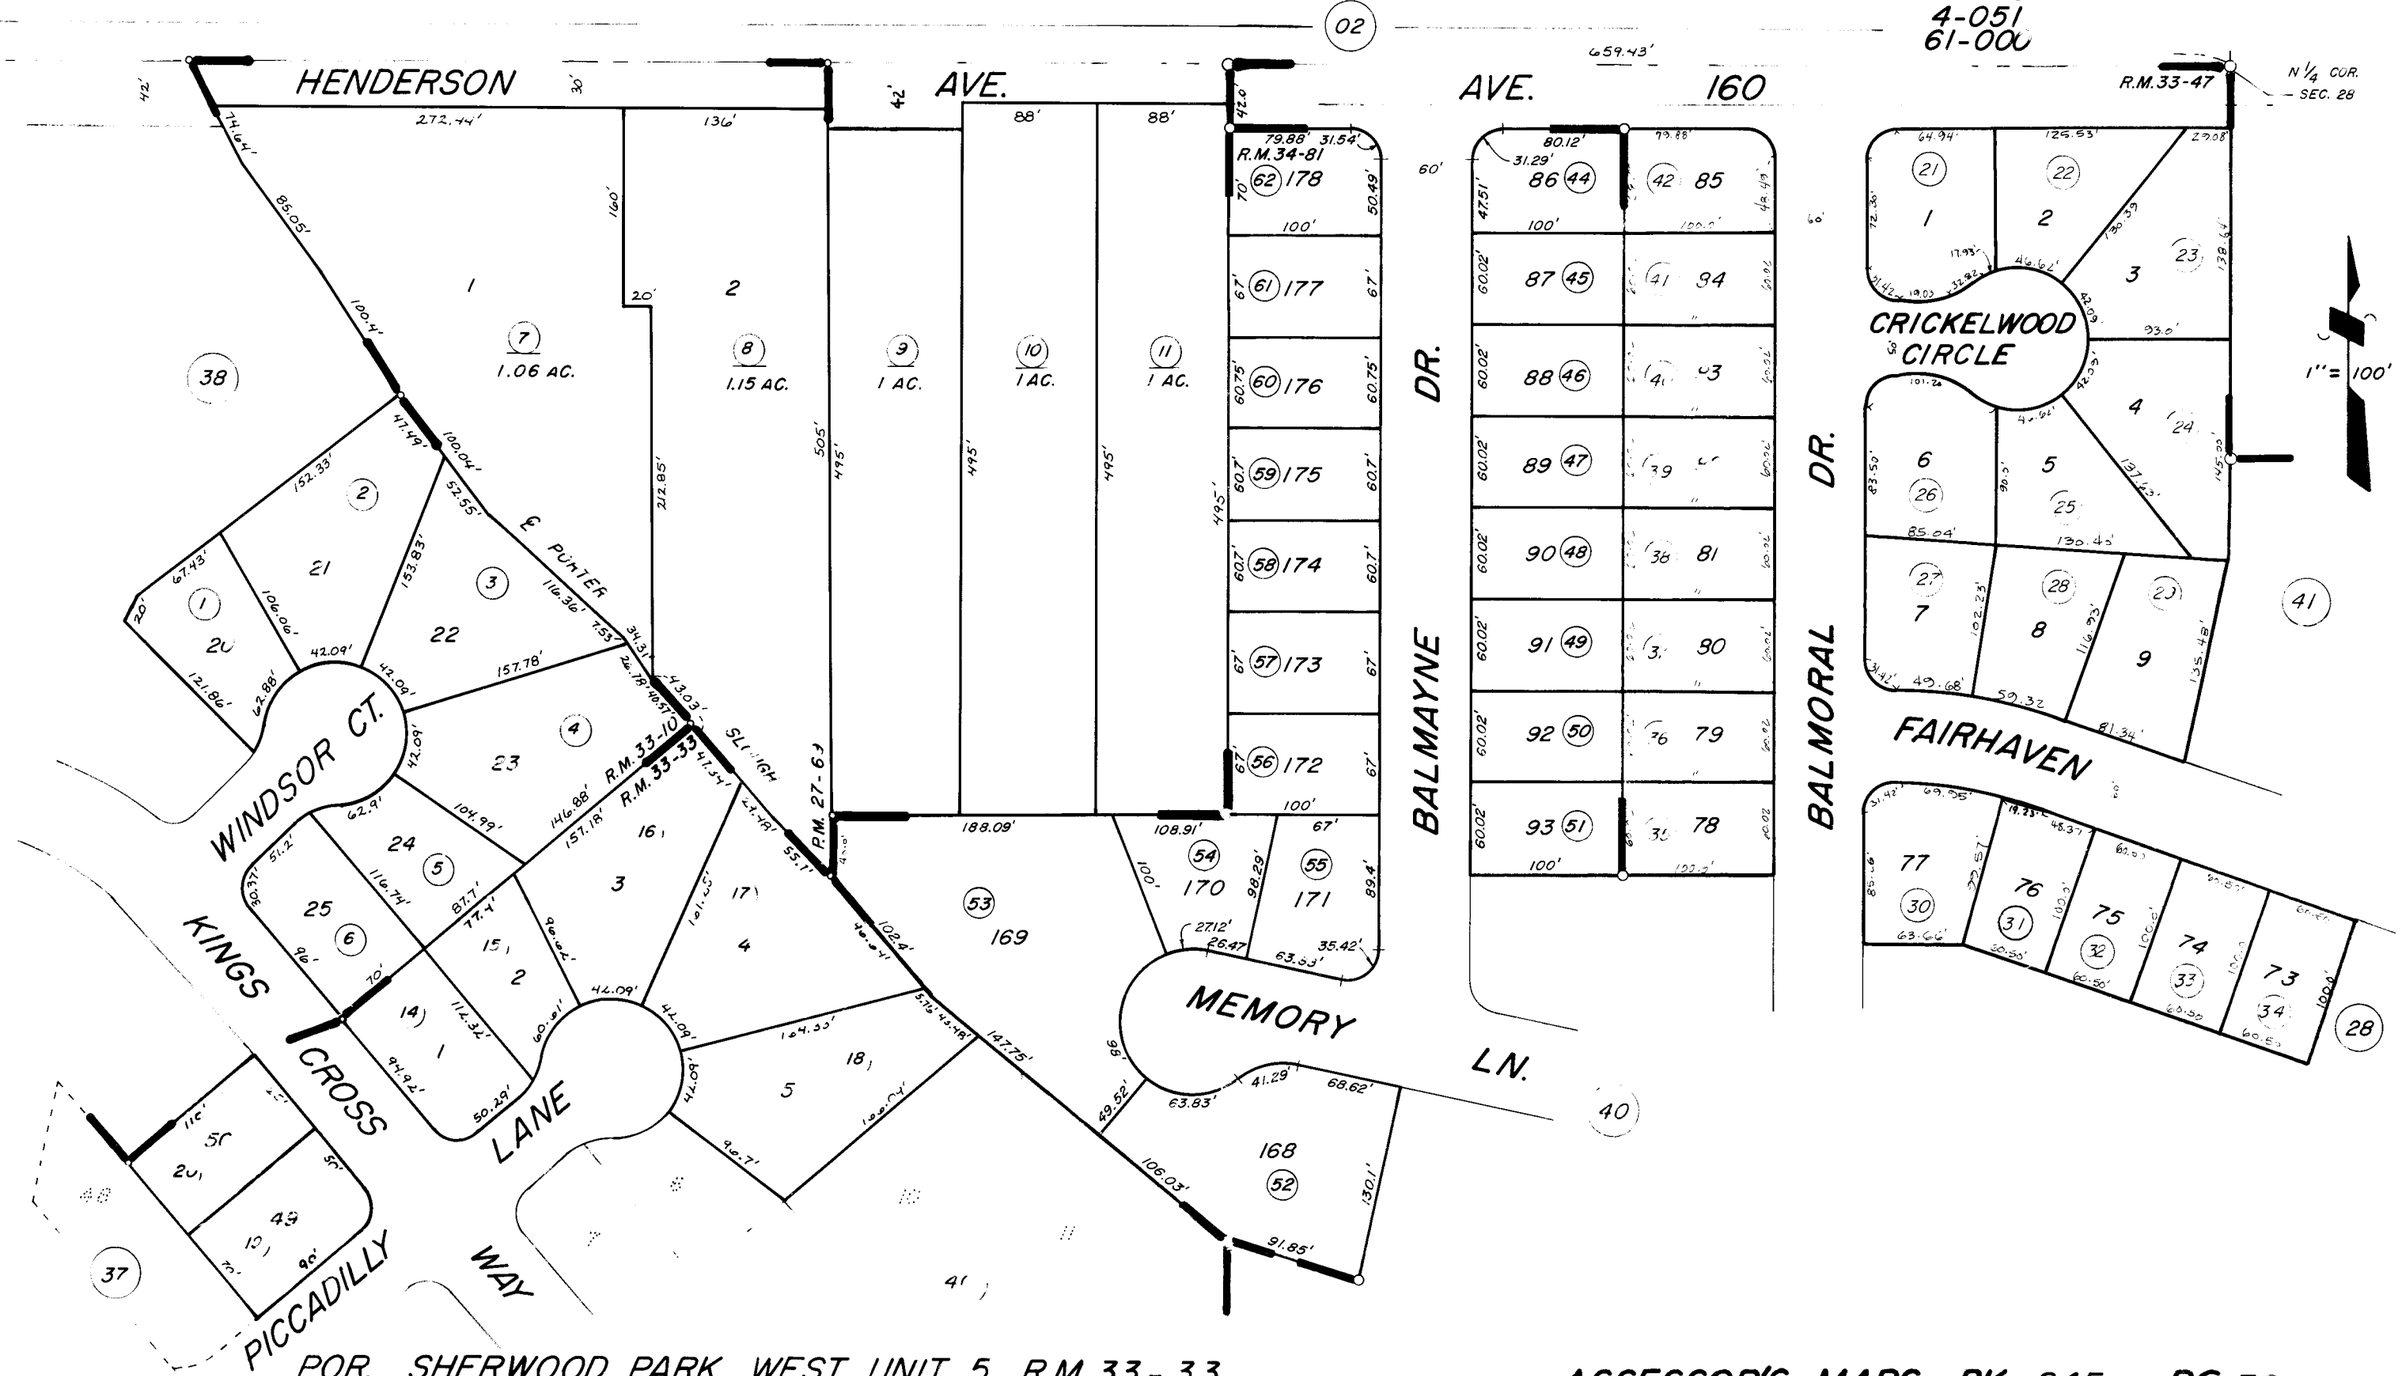

POR. SHERWOOD PARK WEST UNIT 5 R.M. 33-33
POR. SHERWOOD PARK WEST UNIT 4 R.M. 33-10
PARCEL MAP 2668 P.M. 27-69
POR. WEST PARK UNIT NO. 1 R.M. 33-47
POR. WEST PARK UNITS NO. 2 & 3 R.M. 34-81

NOTE—ASSESSOR'S BLOCK NUMBERS SHOWN IN ELLIPSES
ASSESSOR'S PARCEL NUMBERS SHOWN IN CIRCLES

ASSESSOR'S MAPS BK. 245 PG. 39
COUNTY OF TULARE, CALIF.