DISCLAIMER

THIS MAP WAS PREPARED FOR LOCAL PROPERTY ASSESSMENT PURPOSES ONLY. THE PARCELS SHOWN HEREON MAY NOT COMPLY WITH STATE AND LOCAL SUBDIVISION ORDINANCES. NO LIABILITY IS ASSUMED FOR THE USE OF THE INFORMATION HEREON.

REVISED: 03/20/2006
REASON: REVISE T.R.A.C.
CAD TECH: KMS

POR. N½ OF NE¼ OF NW¼ OF SEC. 28, T.21S., R.27E., M.D.B. & M.

TAX CODE AREA
004-023
004-051
004-133

245-39

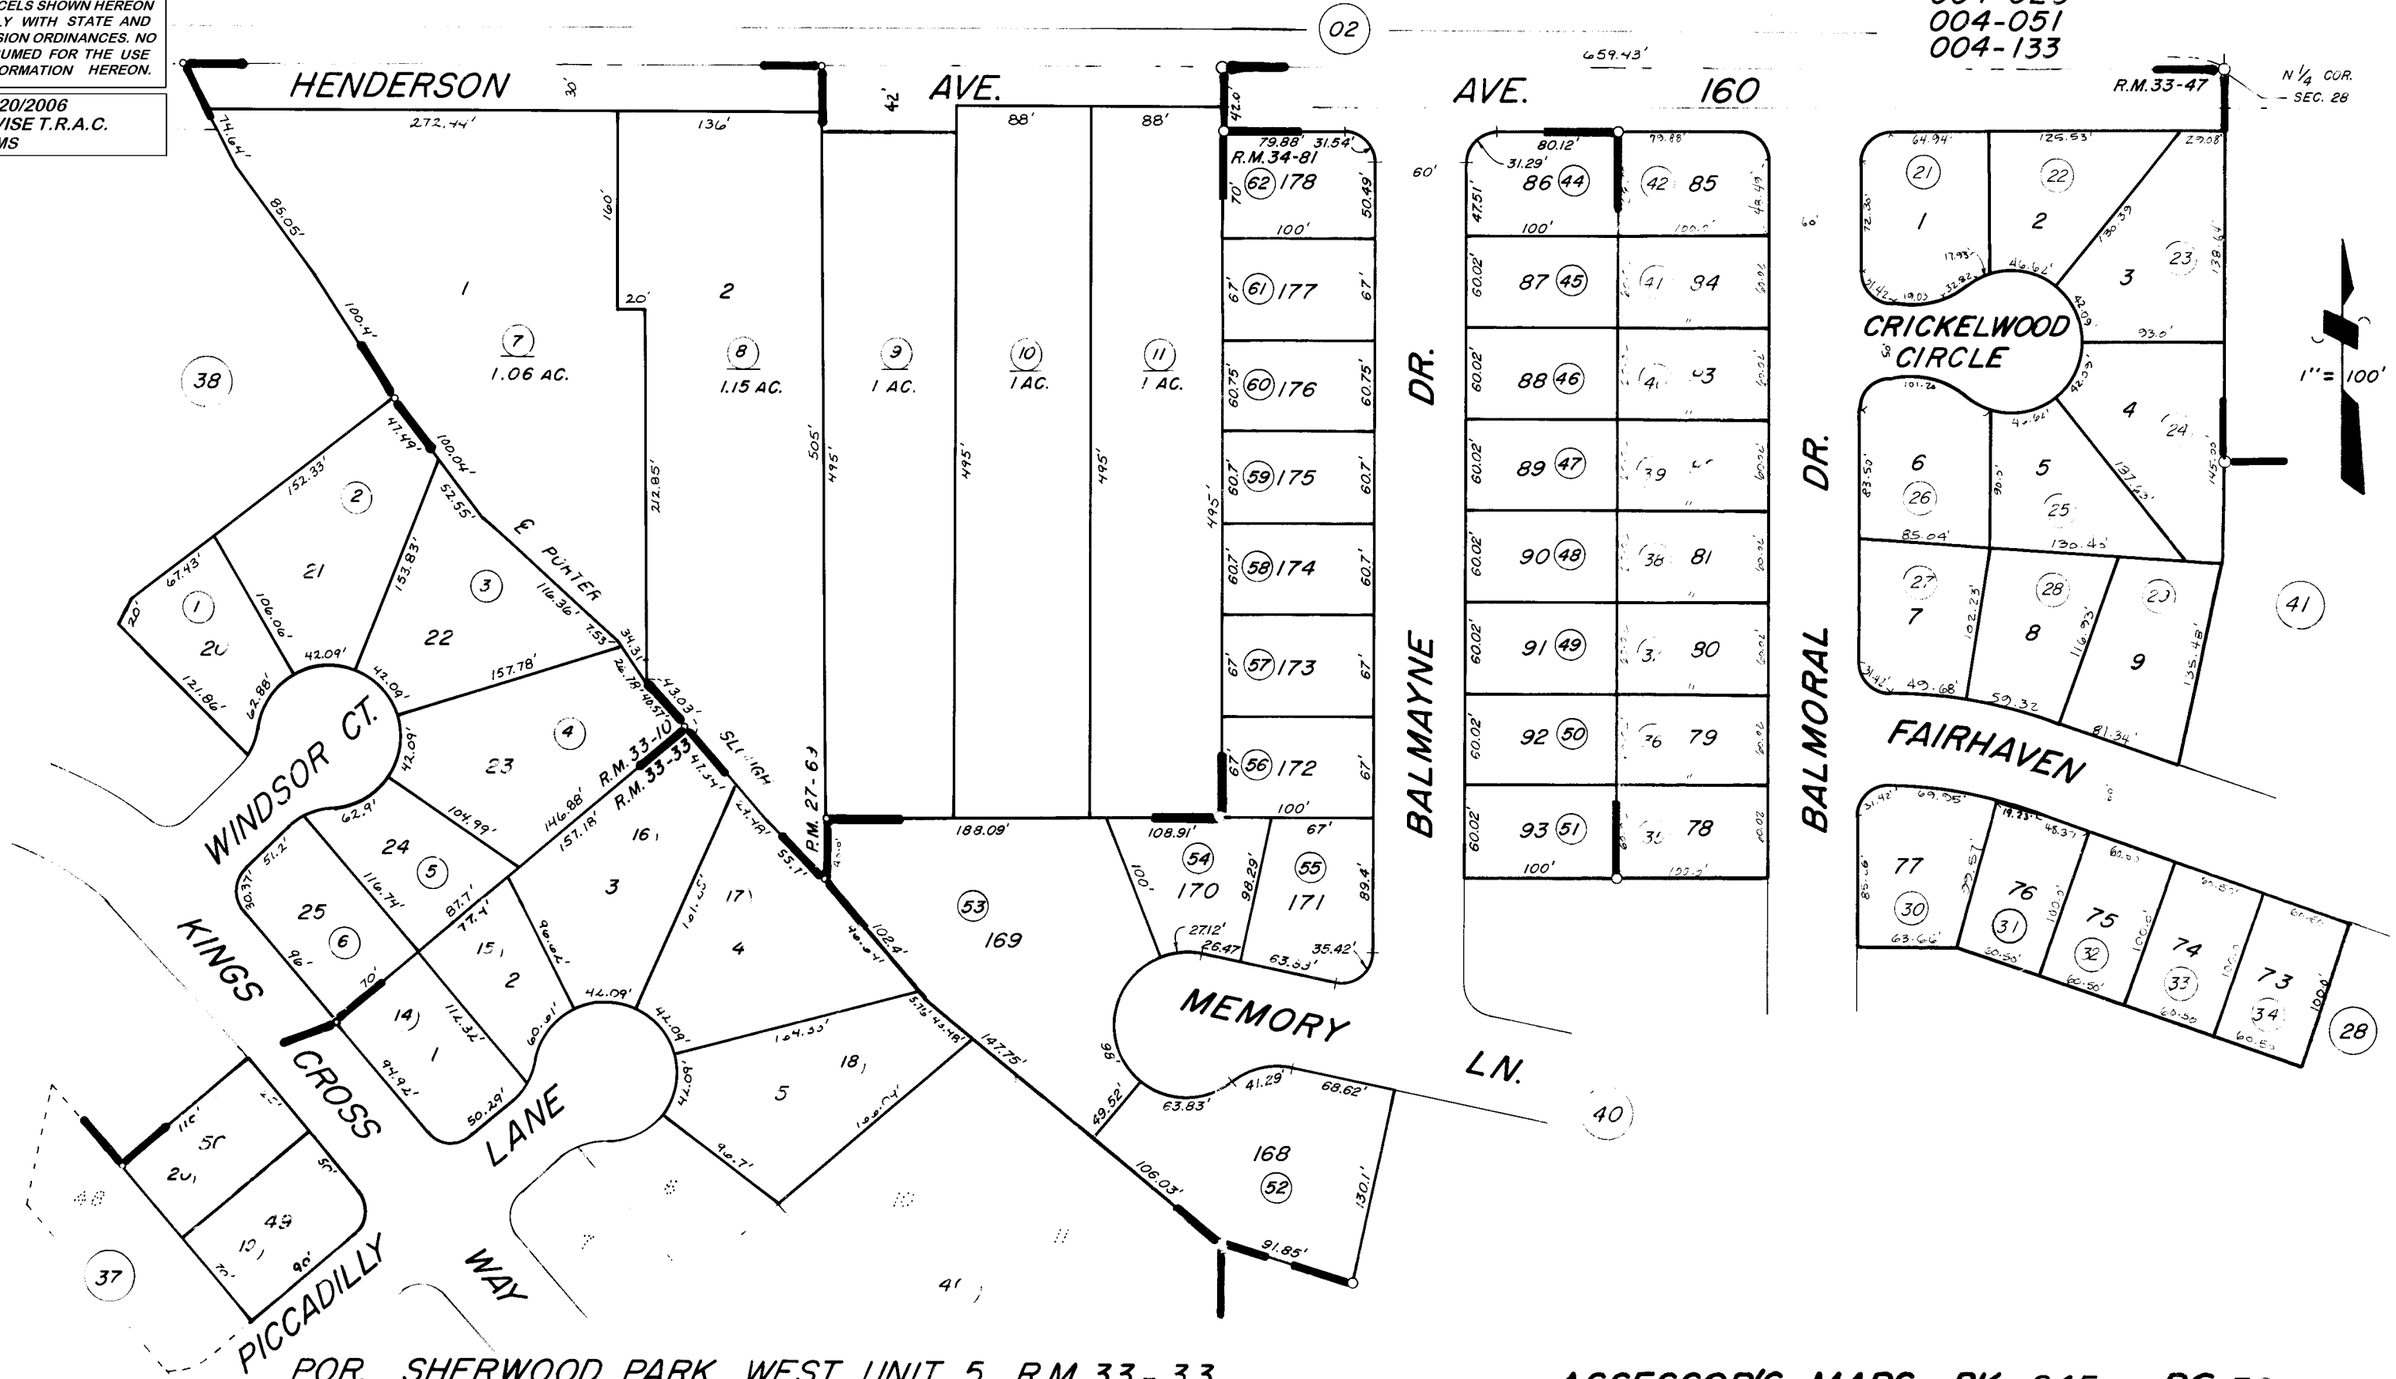

POR. SHERWOOD PARK WEST UNIT 5 R.M. 33-33
POR. SHERWOOD PARK WEST UNIT 4 R.M. 33-10
PARCEL MAP 2668 P.M. 27-69
POR. WEST PARK UNIT NO. 1 R.M. 33-47
POR. WEST PARK UNITS NO. 2 & 3 R.M. 34-81

ASSESSOR'S MAPS BK. 245 PG. 39
COUNTY OF TULARE, CALIF.

NOTE—ASSESSOR'S BLOCK NUMBERS SHOWN IN ELLIPSES
ASSESSOR'S PARCEL NUMBERS SHOWN IN CIRCLES