DISCLAIMER

THIS MAP WAS PREPARED FOR LOCAL PROPERTY ASSESSMENT PURPOSES ONLY AND THE PARCELS SHOWN HEREON MAY NOT COMPLY WITH STATE AND LOCAL SUBDIVISION ORDINANCES, AND NO LIABILITY IS ASSUMED FOR THE USE OF THE INFORMATION SHOWN HEREON.

POR. S 1/2 SE 1/4 OF NW 1/4 SECTION 21, T.21S., R.27E., M.D.B. & M.

Tax Area Code 4-133

245-46

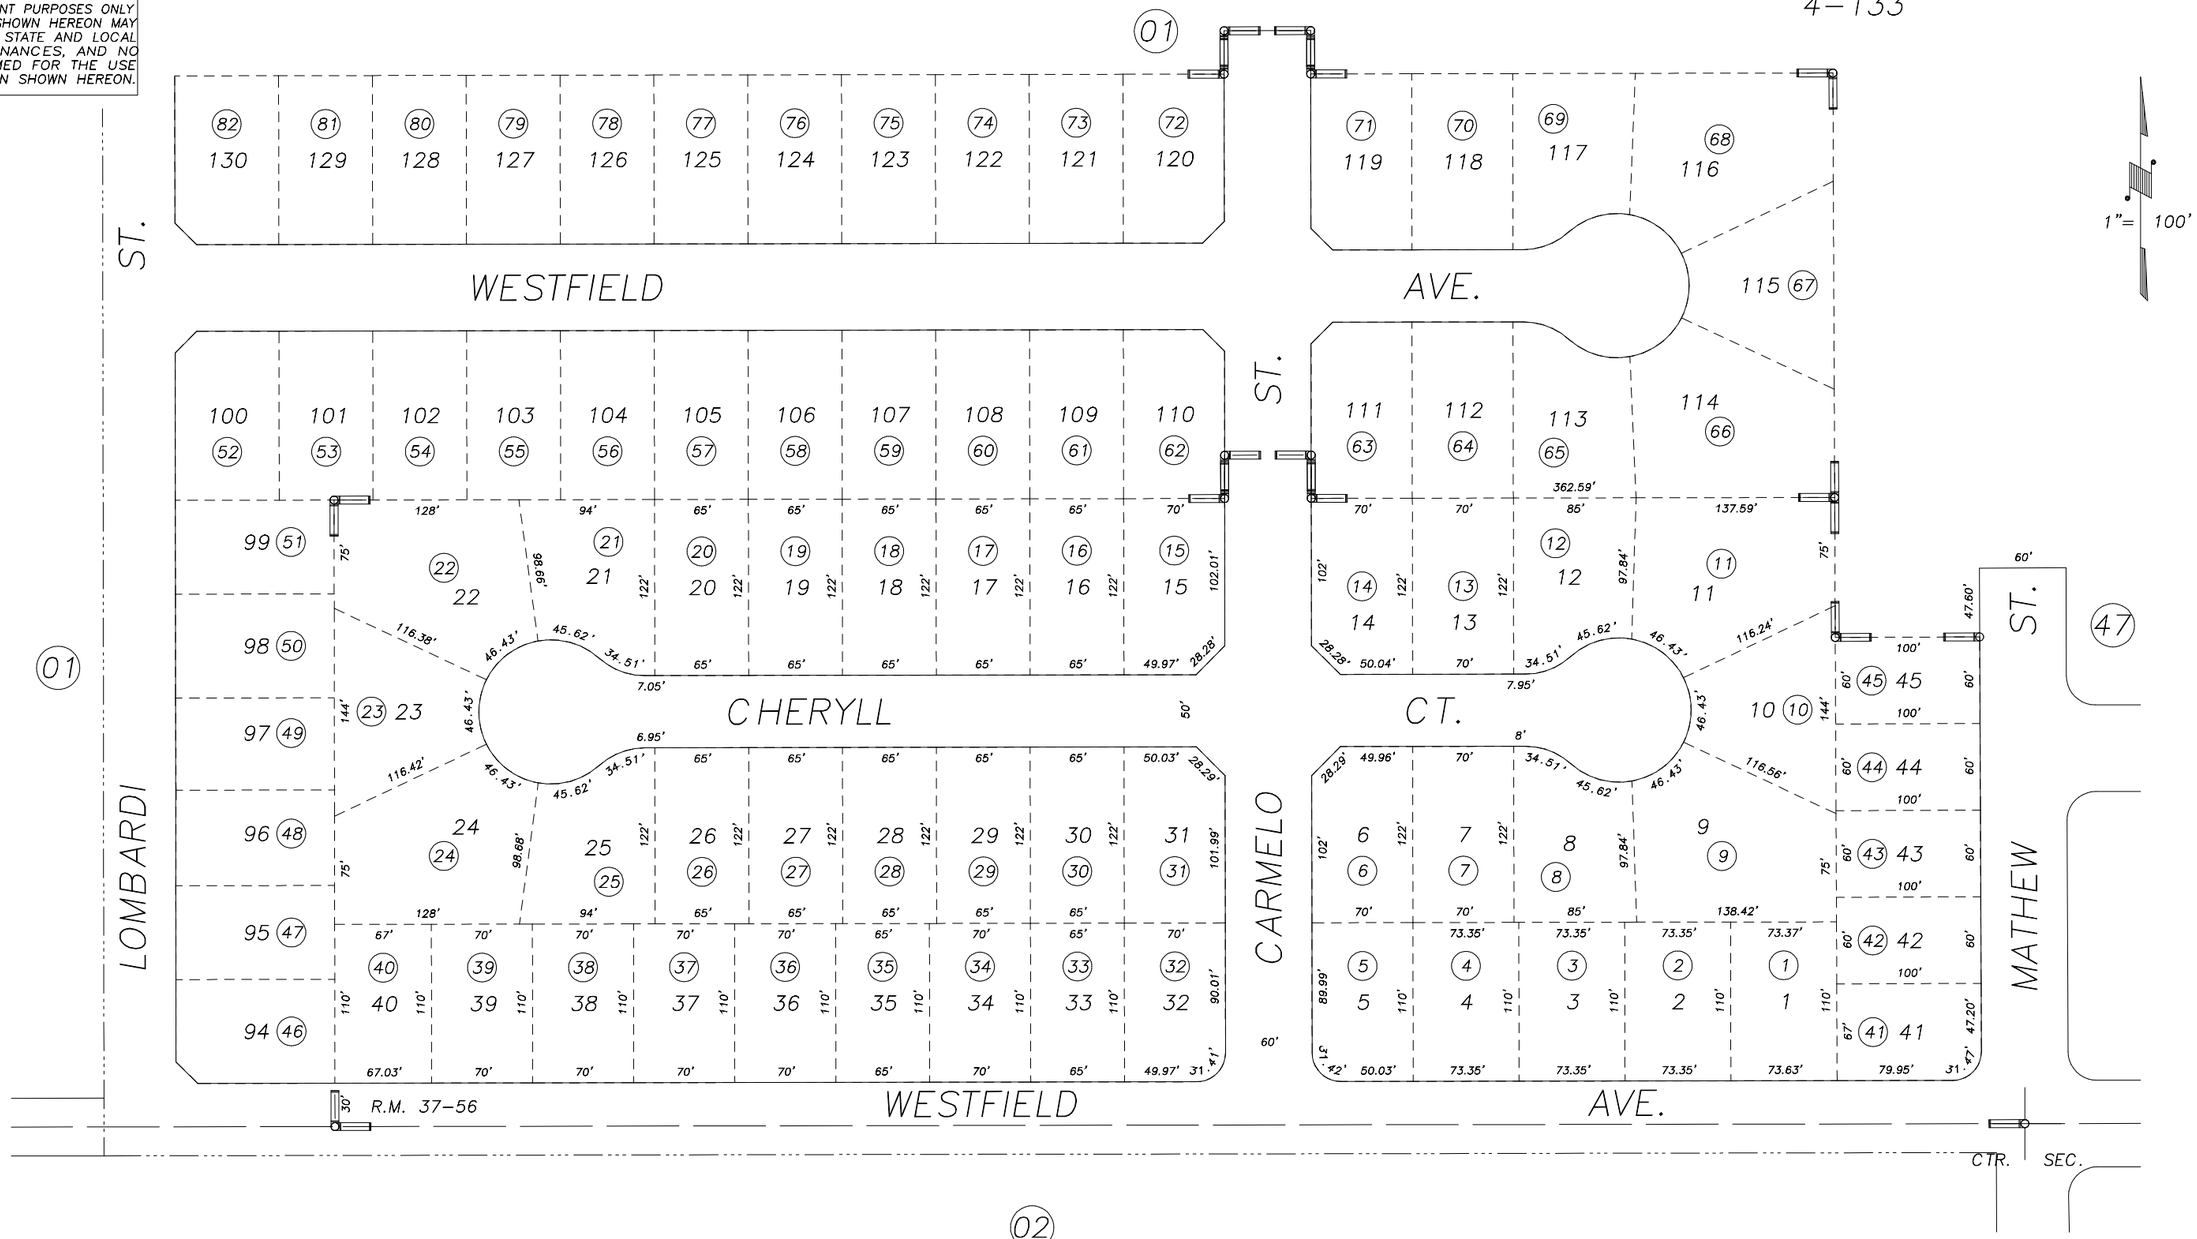

TRA CHANGE	4/1/97	KPT
REVISION	DATE	BY

POR. ORCHARD RIDGE PHASE 1, R.M. 37-56

CITY OF PORTERVILLE
ASSESSOR'S MAPS BK. 245 , PG. 46 .
COUNTY OF TULARE, CALIF.

NOTE: Assessor's Block Numbers Shown in Ellipses
Assessor's Parcel Numbers Shown in Circles

99/00