DISCLAIMER

THIS MAP WAS PREPARED FOR LOCAL PROPERTY ASSESSMENT PURPOSES ONLY AND THE PARCELS SHOWN HEREON MAY NOT COMPLY WITH STATE AND LOCAL SUBDIVISION ORDINANCES, AND NO LIABILITY IS ASSUMED FOR THE USE OF THE INFORMATION SHOWN HEREON.

N1/2 OF SW1/4 OF NE1/4 OF SEC.21, T.21S., R.27E., M.D.B.&M.

Tax Area Code 004–133

245–49

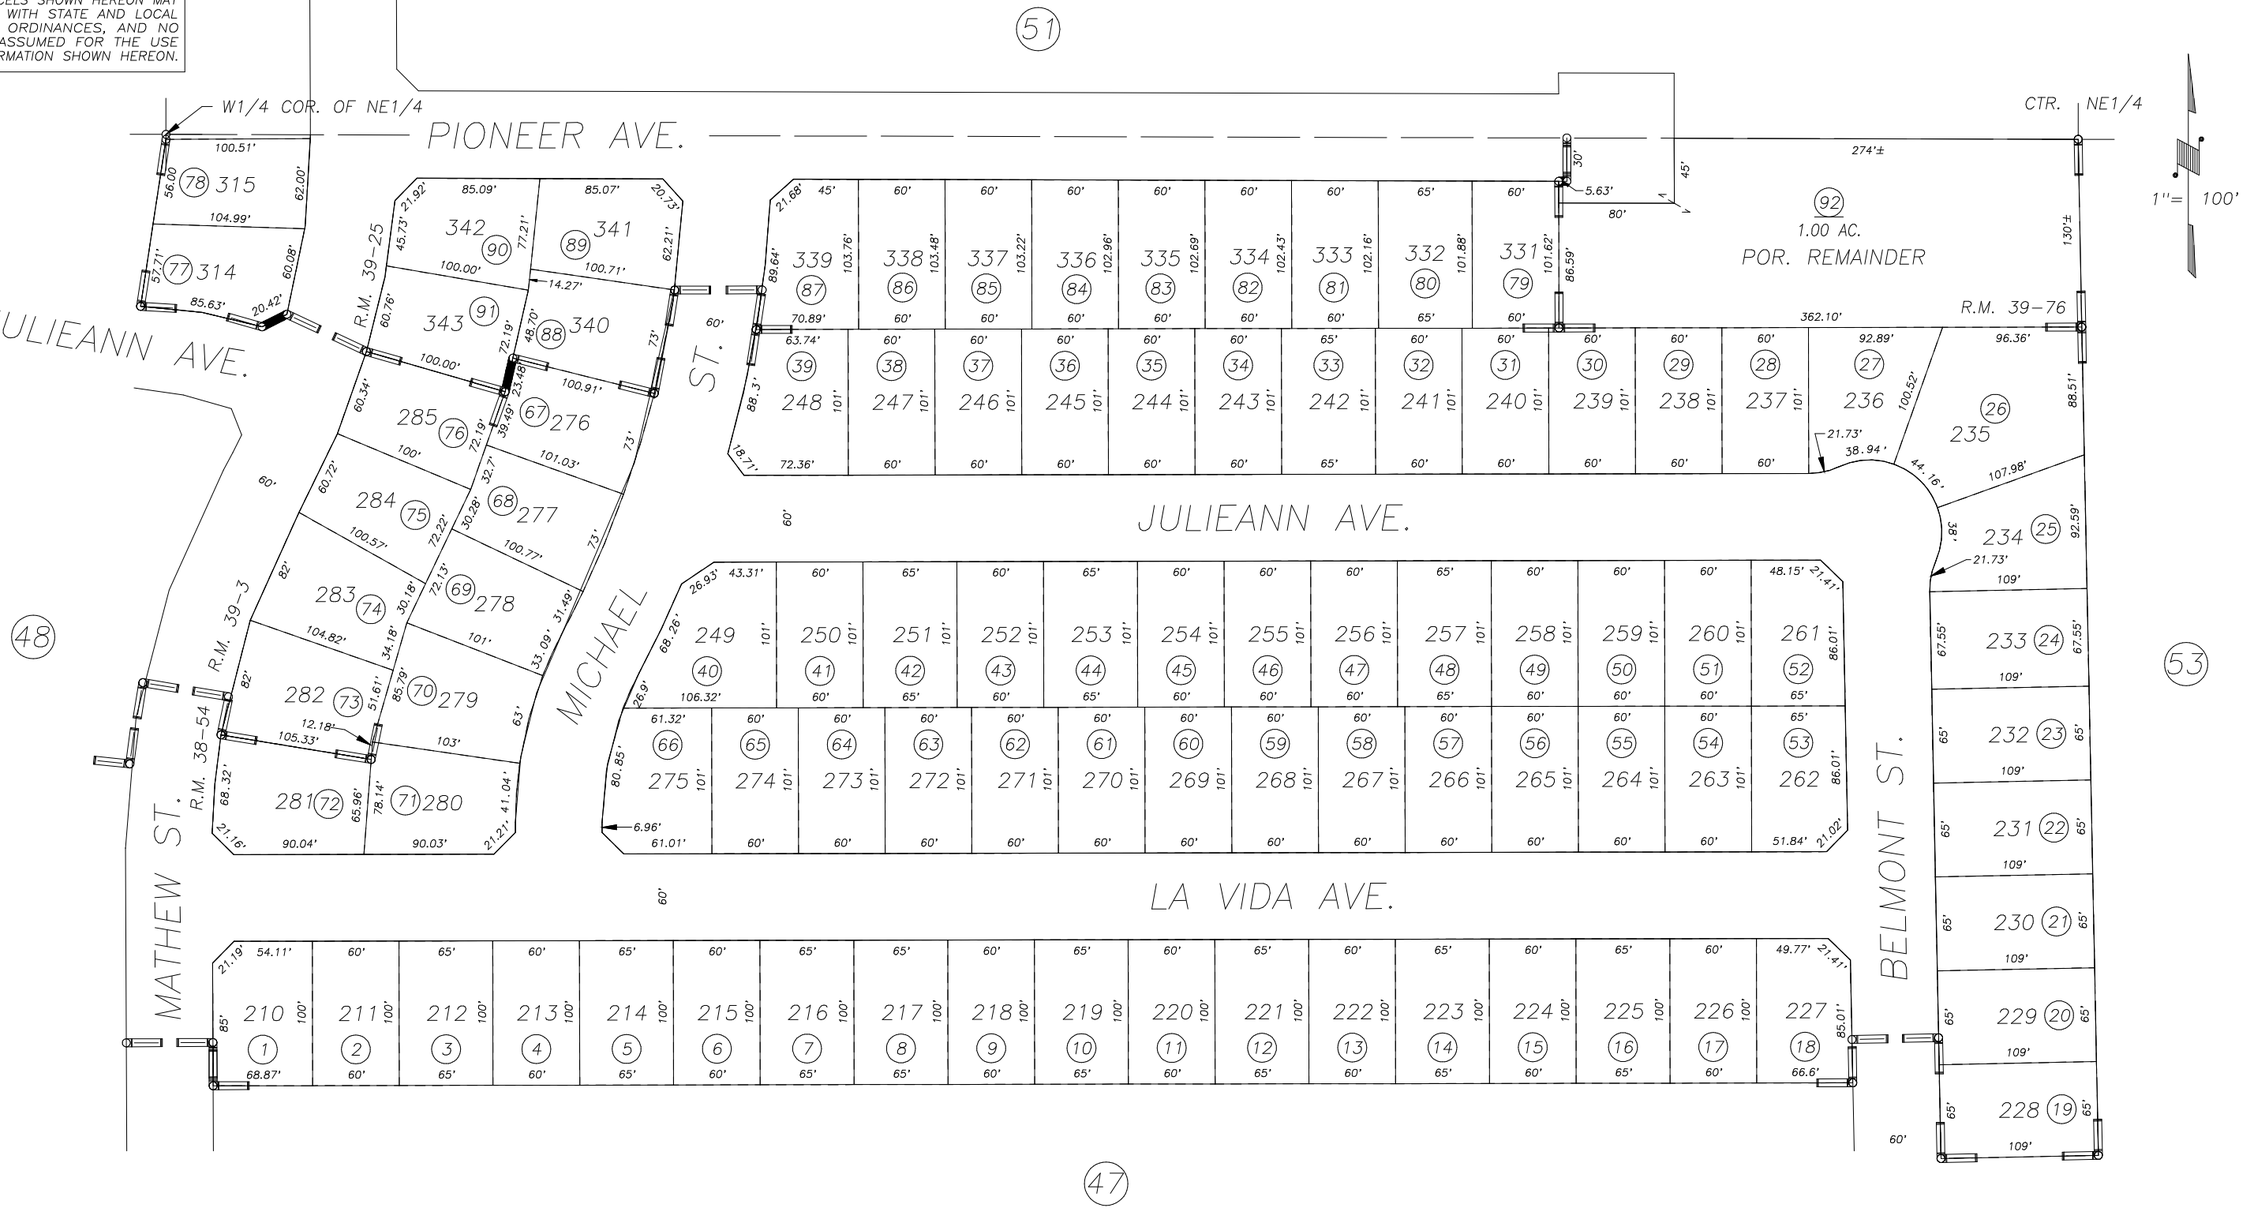

POR. ORCHARD RIDGE PHASE 5, R.M. 38–54
POR. ORCHARD RIDGE PHASE SIX, R.M. 39–3
POR. ORCHARD RIDGE PHASE SEVEN, R.M. 39–25
POR. ORCHARD RIDGE PHASE EIGHT, R.M. 39–76

CITY OF PORTERVILLE
ASSESSOR'S MAPS BK. 245 , PG. 49
COUNTY OF TULARE, CALIFORNIA, U.S.A.

NOTE: Assessor's Parcel Numbers Shown in Circles (1)
Assessor's Block Numbers Shown in Elipses (123)

REVISION	DATE	TECH
2002–0082280	03/26/2003	JAL