DISCLAIMER

THIS MAP WAS PREPARED FOR LOCAL PROPERTY ASSESSMENT PURPOSES ONLY AND THE PARCELS SHOWN HEREON MAY NOT COMPLY WITH STATE AND LOCAL SUBDIVISION ORDINANCES, AND NO LIABILITY IS ASSUMED FOR THE USE OF THE INFORMATION SHOWN HEREON.

POR. SE 1/4 OF NE 1/4 SEC. 21, T.21 S., R.27 E., M.D.B.& M.

Tax Area Code 245-50

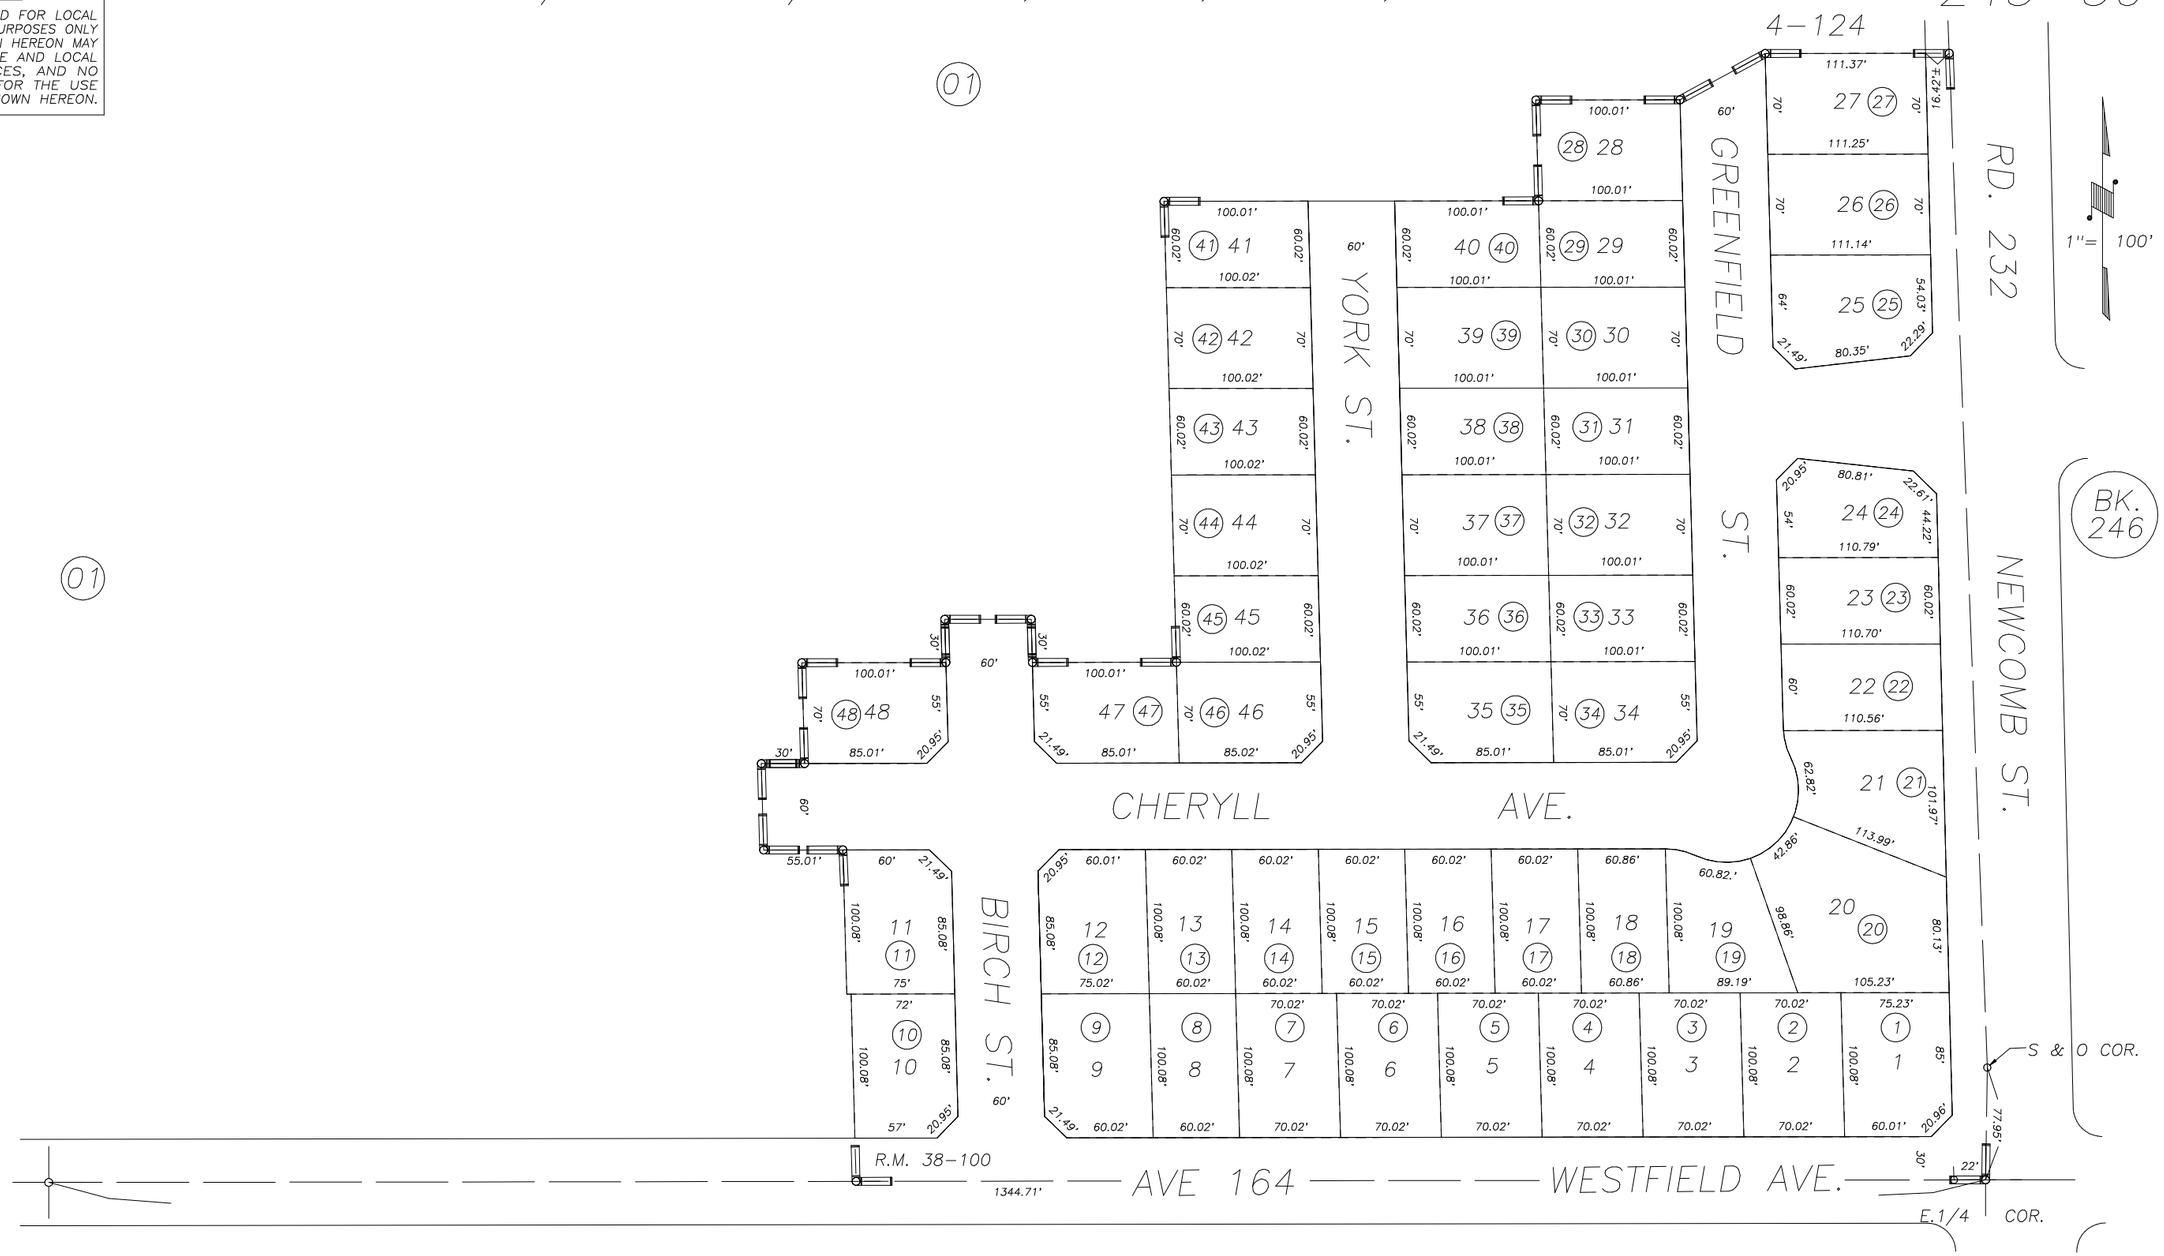

REVISION	DATE	BY
2001-0021765	8/20/2001	KMS

MEADOWOOD PHASE ONE, R.M. 38-100

26

CITY OF PORTERVILLE
ASSESSOR'S MAPS BK. 245, PG. 50.
COUNTY OF TULARE, CALIF.

NOTE: Assessor's Block Numbers Shown in Ellipses
Assessor's Parcel Numbers Shown in Circles

02/03