DISCLAIMER

THIS MAP WAS PREPARED FOR LOCAL PROPERTY ASSESSMENT PURPOSES ONLY AND THE PARCELS SHOWN HEREON MAY NOT COMPLY WITH STATE AND LOCAL SUBDIVISION ORDINANCES, AND NO LIABILITY IS ASSUMED FOR THE USE OF THE INFORMATION SHOWN HEREON.

S1/2 OF SE1/4 OF NE 1/4 SEC.21, T.21 S., R.27 E., M.D.B.&M.

Tax Area Code 004-124

245-50

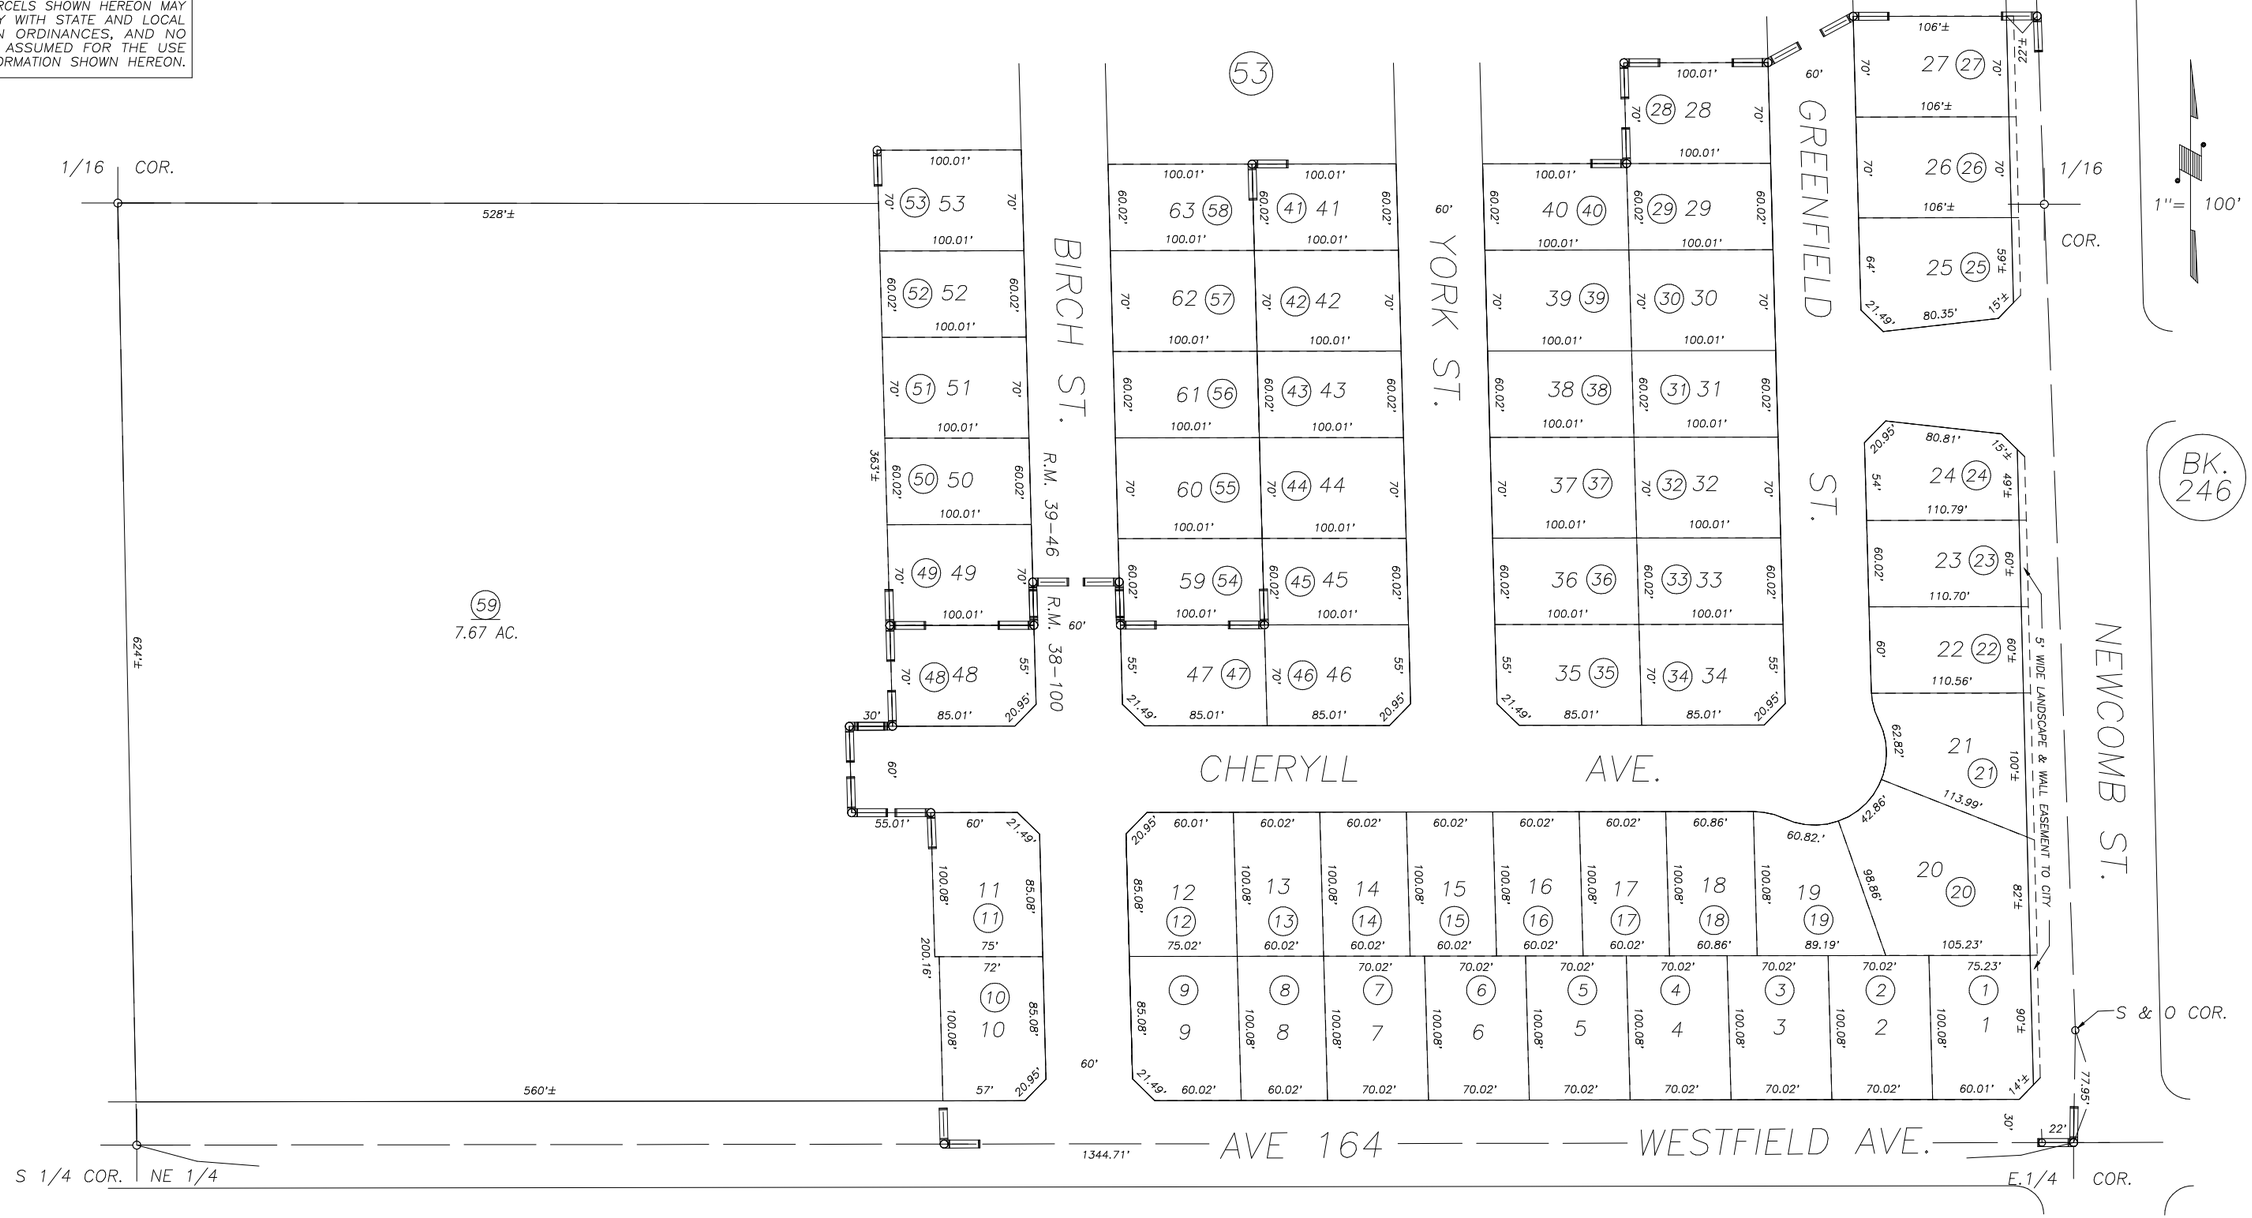

MEADOWOOD PHASE ONE, R.M. 38-100
POR. MEADOWOOD PHASE TWO, R.M. 39-46

26

CITY OF PORTERVILLE
ASSESSOR'S MAPS BK. 245 , PG. 50
COUNTY OF TULARE, CALIFORNIA, U.S.A.

NOTE: Assessor's Parcel Numbers Shown in Circles (1)
Assessor's Block Numbers Shown in Elipses (123)

REVISION	DATE	TECH
2002-0037842	09/17/2002	KMS