DISCLAIMER

THIS MAP WAS PREPARED FOR LOCAL PROPERTY ASSESSMENT PURPOSES ONLY AND THE PARCELS SHOWN HEREON MAY NOT COMPLY WITH STATE AND LOCAL SUBDIVISION ORDINANCES, AND NO LIABILITY IS ASSUMED FOR THE USE OF THE INFORMATION SHOWN HEREON.

S1/2 OF NE1/4 OF NE1/4 SEC.21, T.21S., R.27E., M.D.B.&M.

Tax Area Codes 245-54

004-106
004-134
004-142

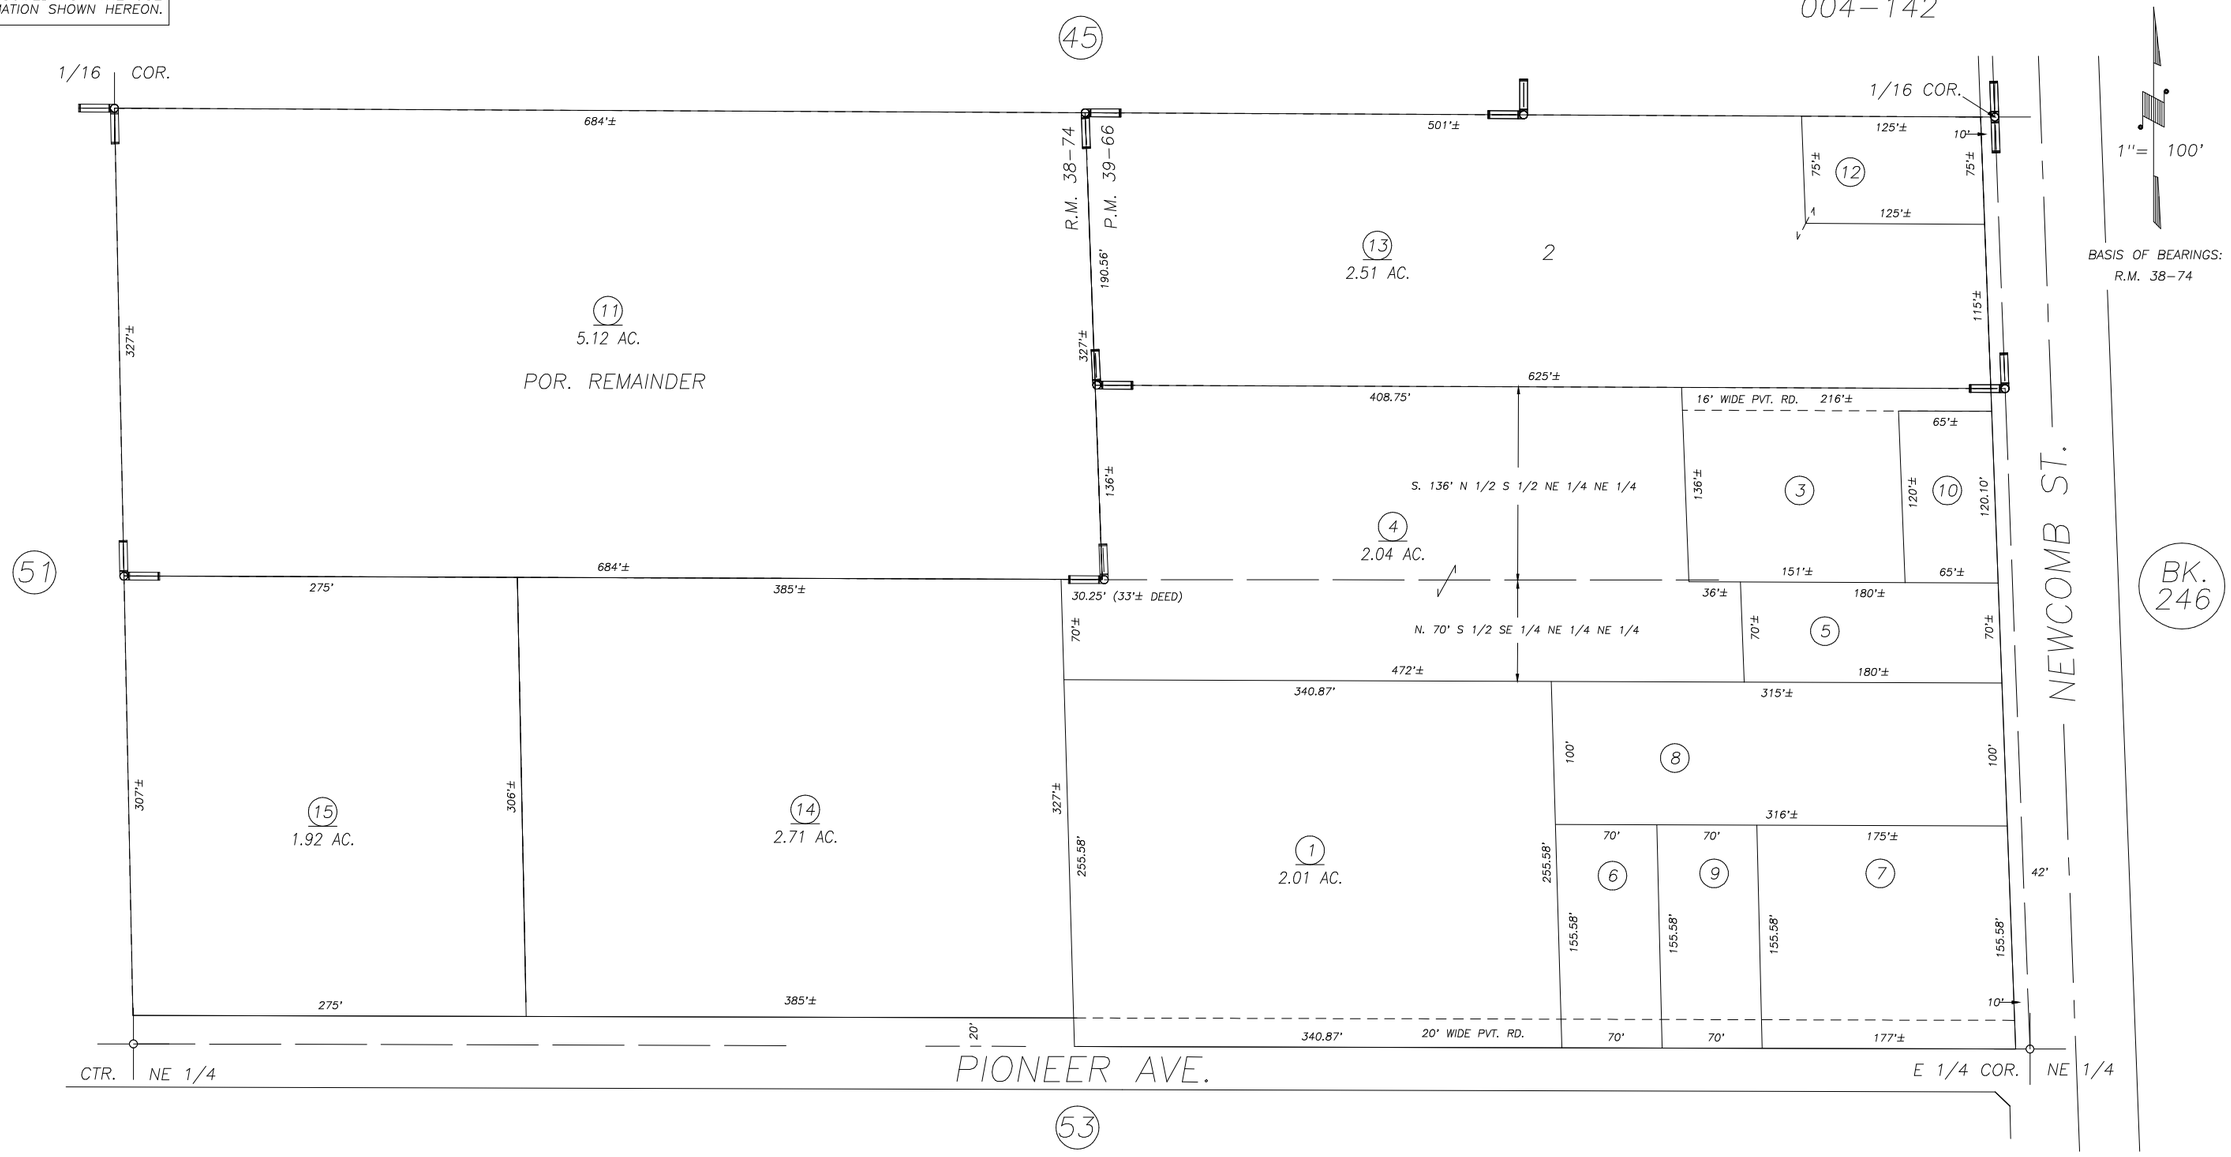

POR. PARCEL MAP 3863, P.M. 39-66
POR. CASTLE WOODS PHASE TWO, R.M. 38-74

CITY OF PORTERVILLE
ASSESSOR'S MAPS BK. 245 , PG. 54
COUNTY OF TULARE, CALIFORNIA, U.S.A.

NOTE: Assessor's Parcel Numbers Shown in Circles (1)
Assessor's Block Numbers Shown in Elipses (123)

REVISION	DATE	TECH
2003-0072909	10/29/2004	JAL