DISCLAIMER

THIS MAP WAS PREPARED FOR LOCAL PROPERTY ASSESSMENT PURPOSES ONLY AND THE PARCELS SHOWN HEREON MAY NOT COMPLY WITH STATE AND LOCAL SUBDIVISION ORDINANCES, AND NO LIABILITY IS ASSUMED FOR THE USE OF THE INFORMATION SHOWN HEREON.

POR. S 1/2 OF SE 1/4 SECTION 22, T.21S., R.27E., M.D.B. & M.

Tax Area Code 246–11

004–000
004–007
004–040
004–150

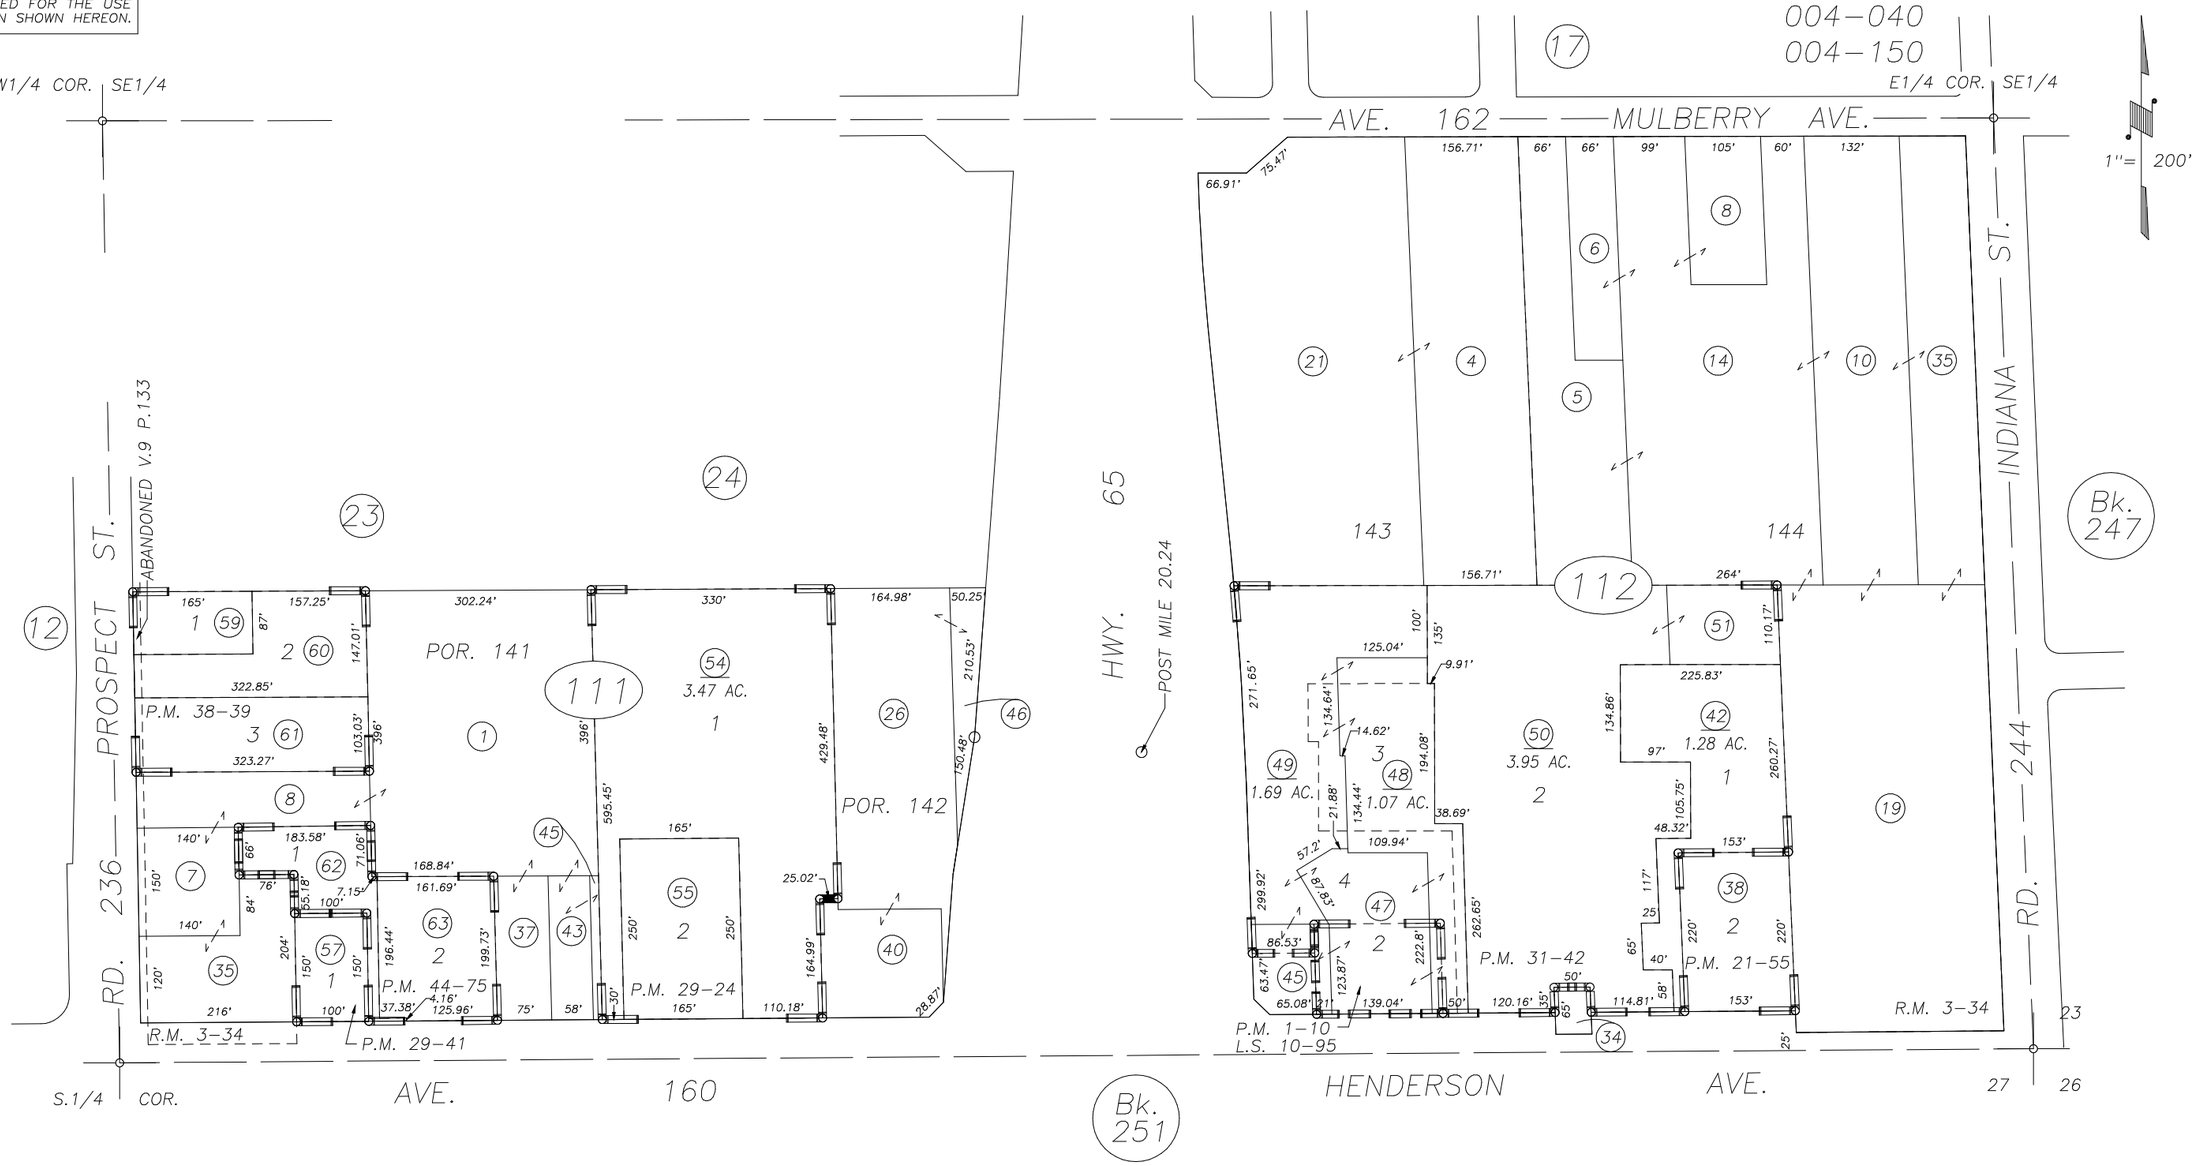

POR. PIONEER LAND CO'S. 1ST SUB., R.M. 3–34
PARCEL MAP 10, P.M. 1–10
RECORD OF SURVEY, L.S. 10–95
PARCEL MAP 2054, P.M. 21–55
PARCEL MAP 2823, P.M. 29–24
PARCEL MAP 2840, P.M. 29–41
PARCEL MAP 3041, P.M. 31–42
PARCEL MAP 3736, P.M. 38–39
PARCEL MAP 4370, P.M. 44–75

CITY OF PORTERVILLE
ASSESSOR'S MAPS BK. 246 , PG. 11
COUNTY OF TULARE, CALIFORNIA, U.S.A.

NOTE: Assessor's Parcel Numbers Shown in Circles (1)
Assessor's Block Numbers Shown in Elipses (123)

REVISION	DATE	TECH
TRAC CHANGE ONLY	04/06/2011	KMS