POR. NW 1/4 OF SE 1/4 SEC. 22, T.21S., R.27E., M.D.B. & M.

TAX CODE AREA 4-000

246-18

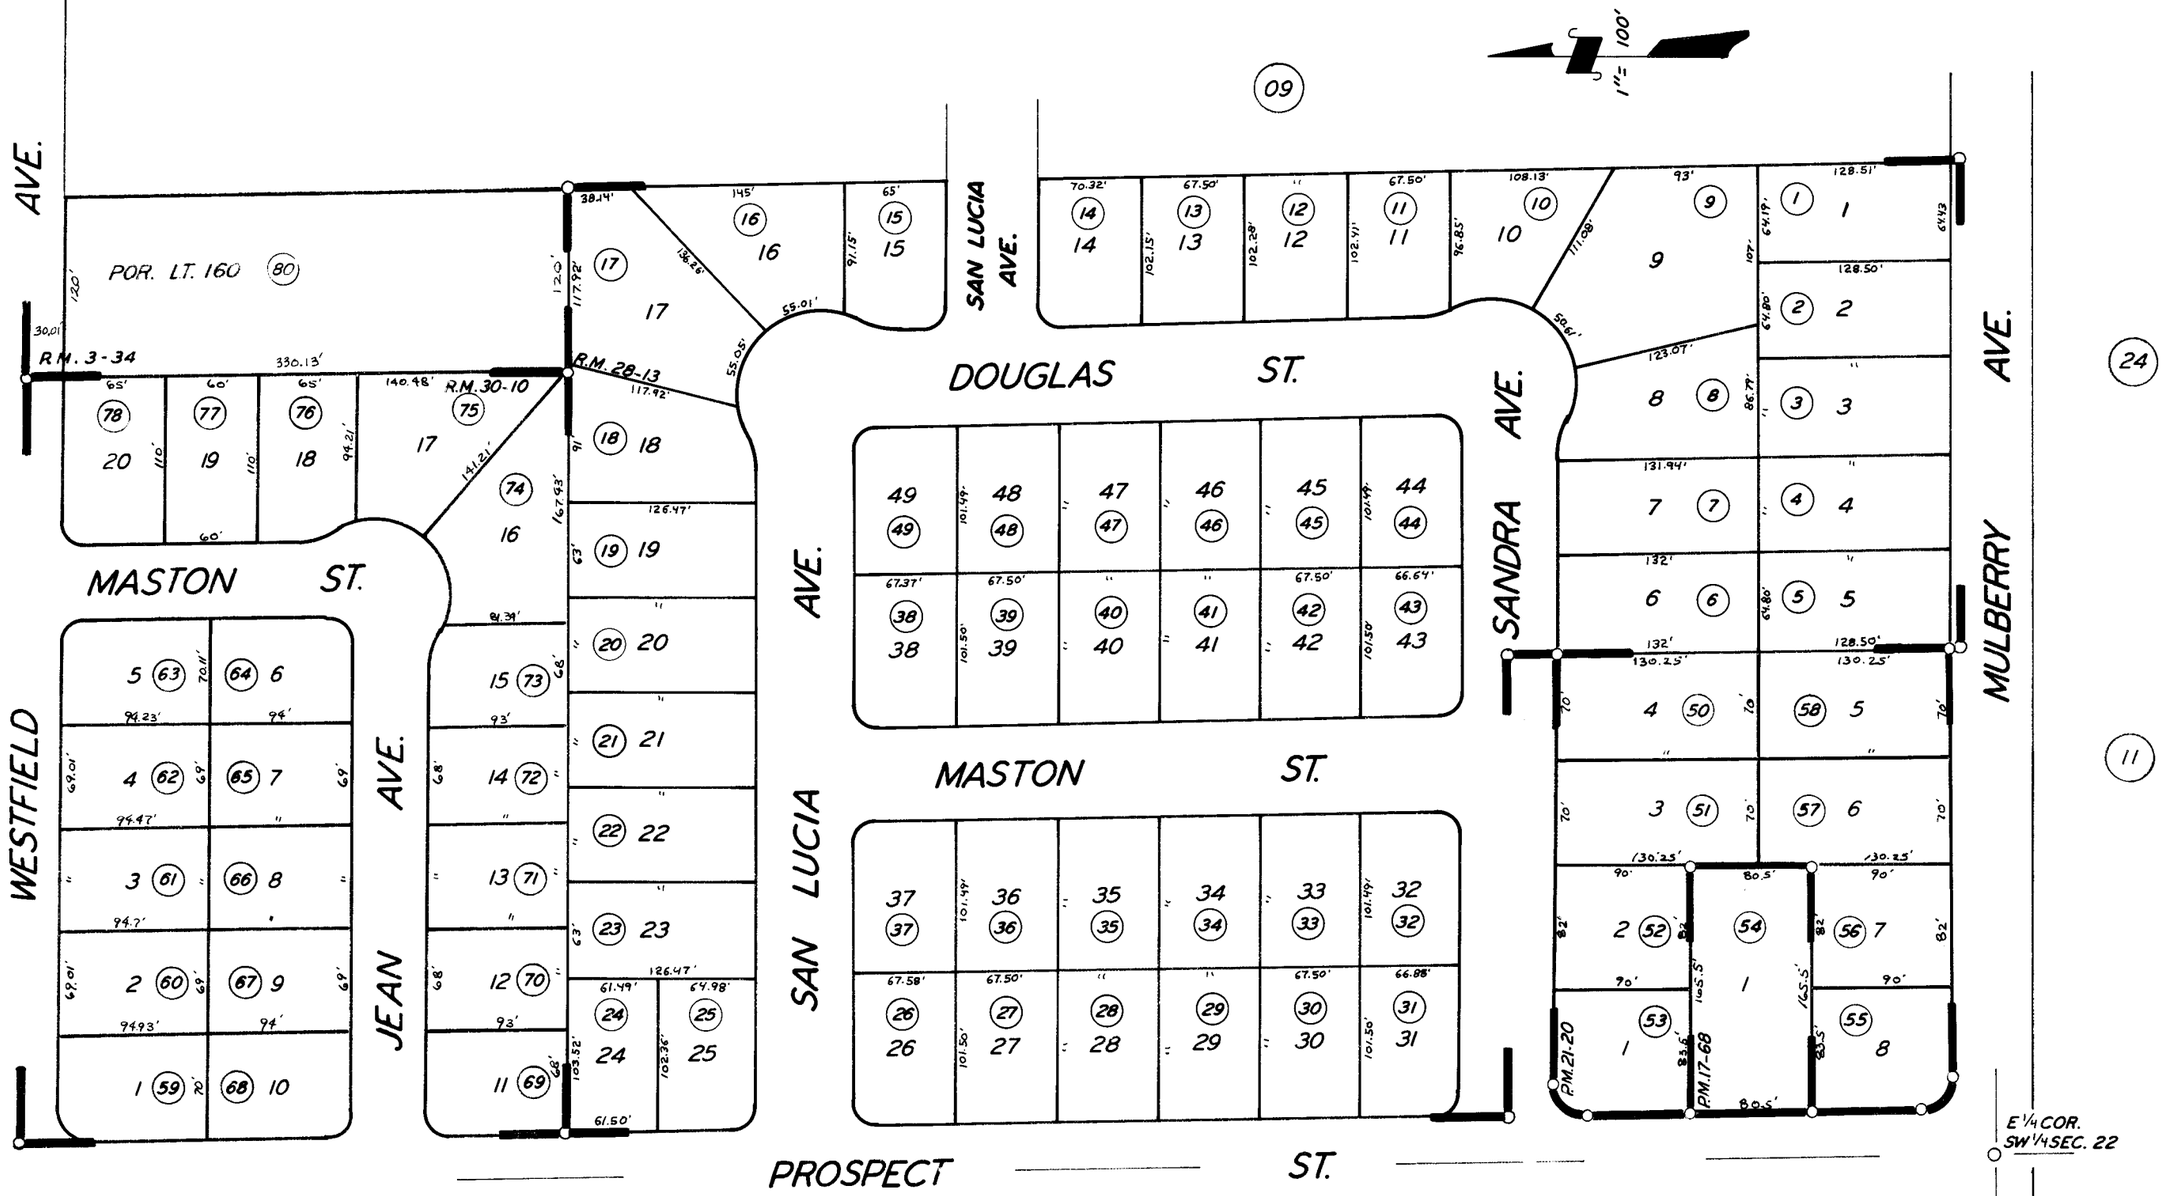


POR. PIONEER LAND CO. 1st. SUB., R.M. 3-34
MONACHE ESTATES NO. 3, R.M. 28-13
SIR CHARLES ESTATES, R.M. 30-10
PARCEL MAP 1667, P.M. 17-68
PARCEL MAP 2019, P.M. 21-20

CITY OF PORTERVILLE
ASSESSOR'S MAPS BK. 246, PG. 18
COUNTY OF TULARE, CALIF.

NOTE—ASSESSOR'S BLOCK NUMBERS SHOWN IN ELIPSES
ASSESSOR'S PARCEL NUMBERS SHOWN IN CIRCLES