DISCLAIMER

THIS MAP WAS PREPARED FOR LOCAL PROPERTY ASSESSMENT PURPOSES ONLY AND THE PARCELS SHOWN HEREON MAY NOT COMPLY WITH STATE AND LOCAL SUBDIVISION ORDINANCES, AND NO LIABILITY IS ASSUMED FOR THE USE OF THE INFORMATION SHOWN HEREON.

N1/2 OF SW1/4 OF SE1/4 SEC. 22, T.21S., R.27E., M.D.B.&M.

Tax Area Code 246–24
004–000
004–040

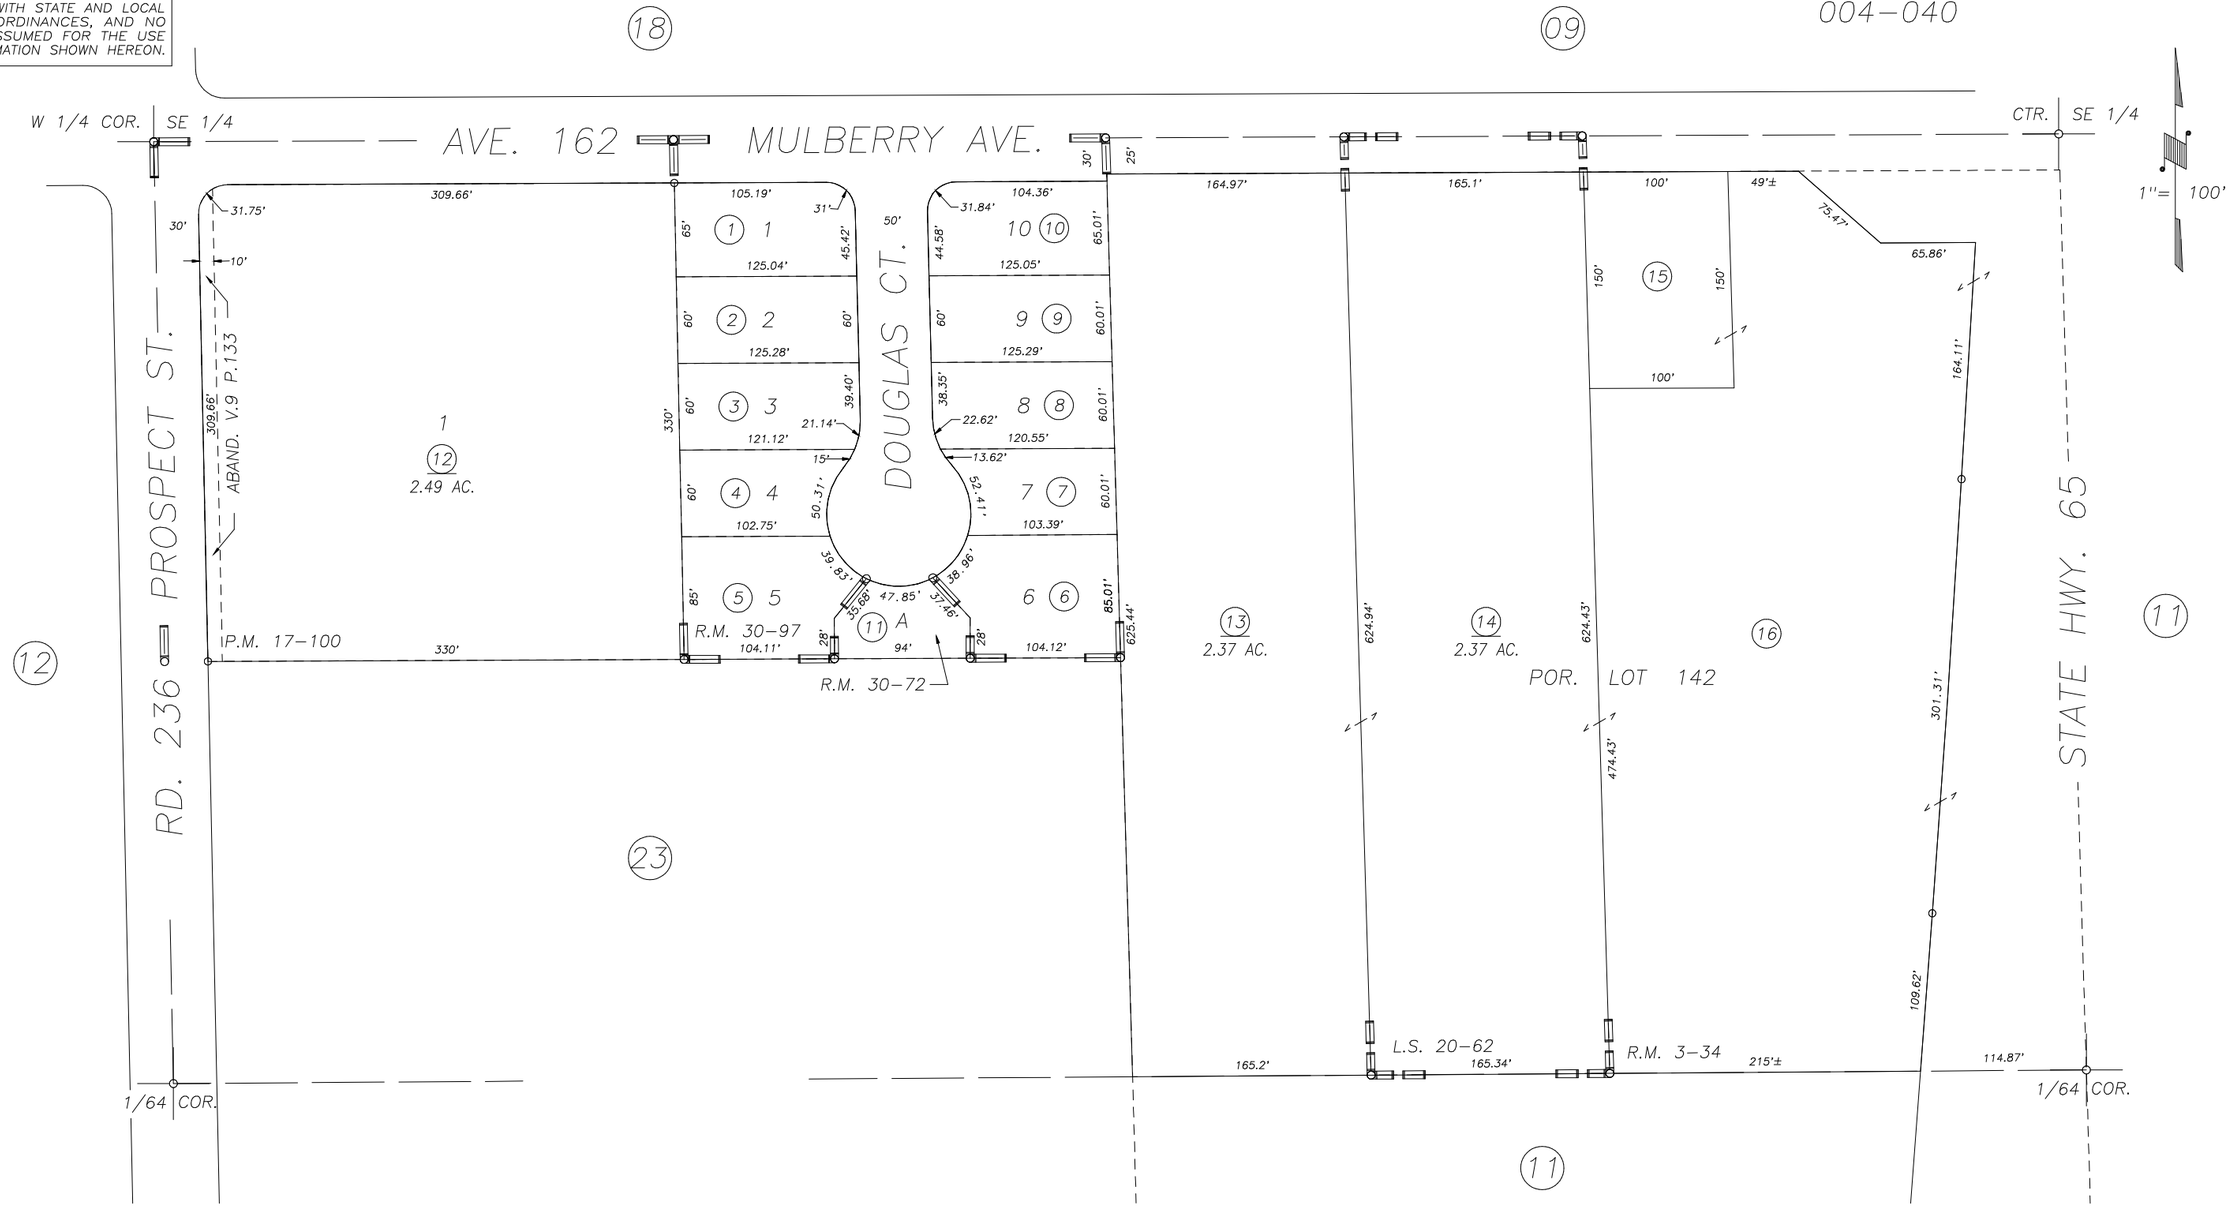

POR. PIONEER LAND CO'S. 1ST SUB., R.M. 3–34
POR. MULBERRY VILLAGE UNIT 1, R.M. 30–72
MULBERRY VILLAGE UNIT 2, R.M. 30–97
POR. PARCEL MAP NO. 1699, P.M. 17–100
RECORD OF SURVEY, L.S. 20–62

CITY OF PORTERVILLE
ASSESSOR'S MAPS BK. 246 , PG. 24
COUNTY OF TULARE, CALIFORNIA, U.S.A.

NOTE: Assessor's Parcel Numbers Shown in Circles (1)
Assessor's Block Numbers Shown in Elipses (123)

REVISION	DATE	TECH
ADD LOT 142 LINES	02/08/2008	KMS