POR. N½ OF NW¼ OF NE¼ OF SEC. 22, T. 21 S., R. 27 E., M.D.B. & M.

TAX CODE AREA 246-25
4-000
126-001
4-057

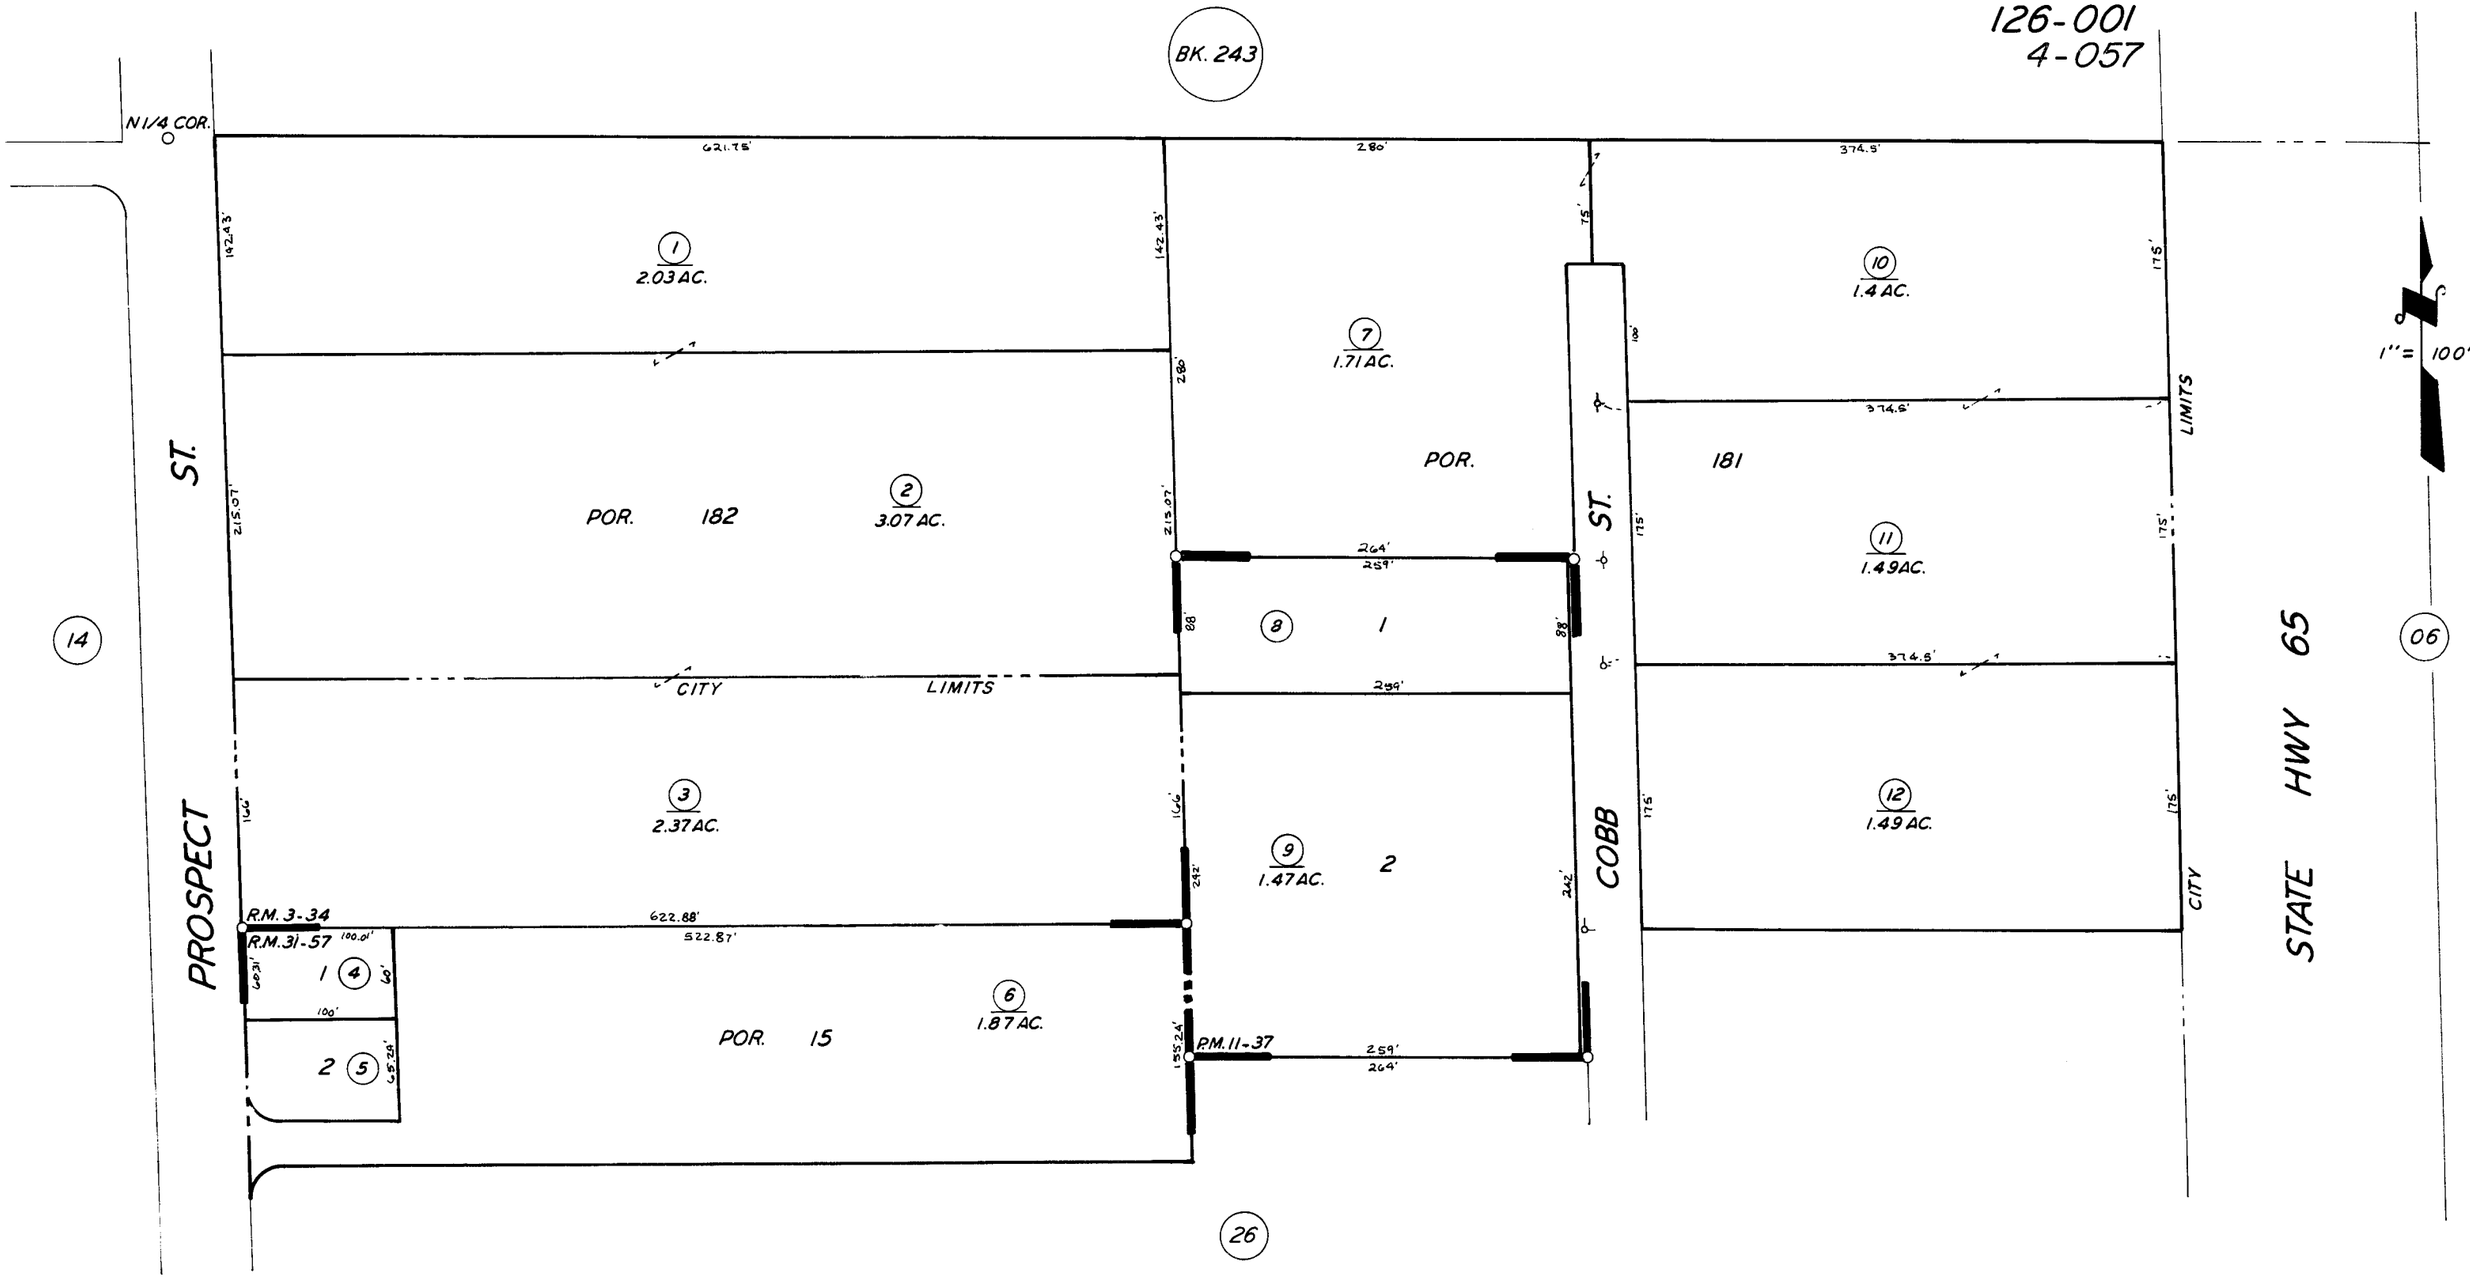

PARCEL MAP 1036, P.M. 11-37
POR. PIONEER LAND CO'S. 1ST SUB. R.M. 3-34
POR. LA SERENA SUB. R.M. 31-57
RECORD OF SURVEY, L.S. 17-85 (HWY 65)

CITY OF PORTERVILLE
ASSESSOR'S MAPS BK. 246 PG. 25
COUNTY OF TULARE, CALIF.

NOTE—ASSESSOR'S BLOCK NUMBERS SHOWN IN ELLIPSES
ASSESSOR'S PARCEL NUMBERS SHOWN IN CIRCLES