DISCLAIMER

THIS MAP WAS PREPARED FOR LOCAL PROPERTY ASSESSMENT PURPOSES ONLY AND THE PARCELS SHOWN HEREON MAY NOT COMPLY WITH STATE AND LOCAL SUBDIVISION ORDINANCES, AND NO LIABILITY IS ASSUMED FOR THE USE OF THE INFORMATION SHOWN HEREON.

POR. W 1/2 OF NW 1/4 OF SW 1/4 SEC. 22, T.21S., R.27E., M.D.B. & M.

Tax Area Code 246–28
4–054
4–058
4–130

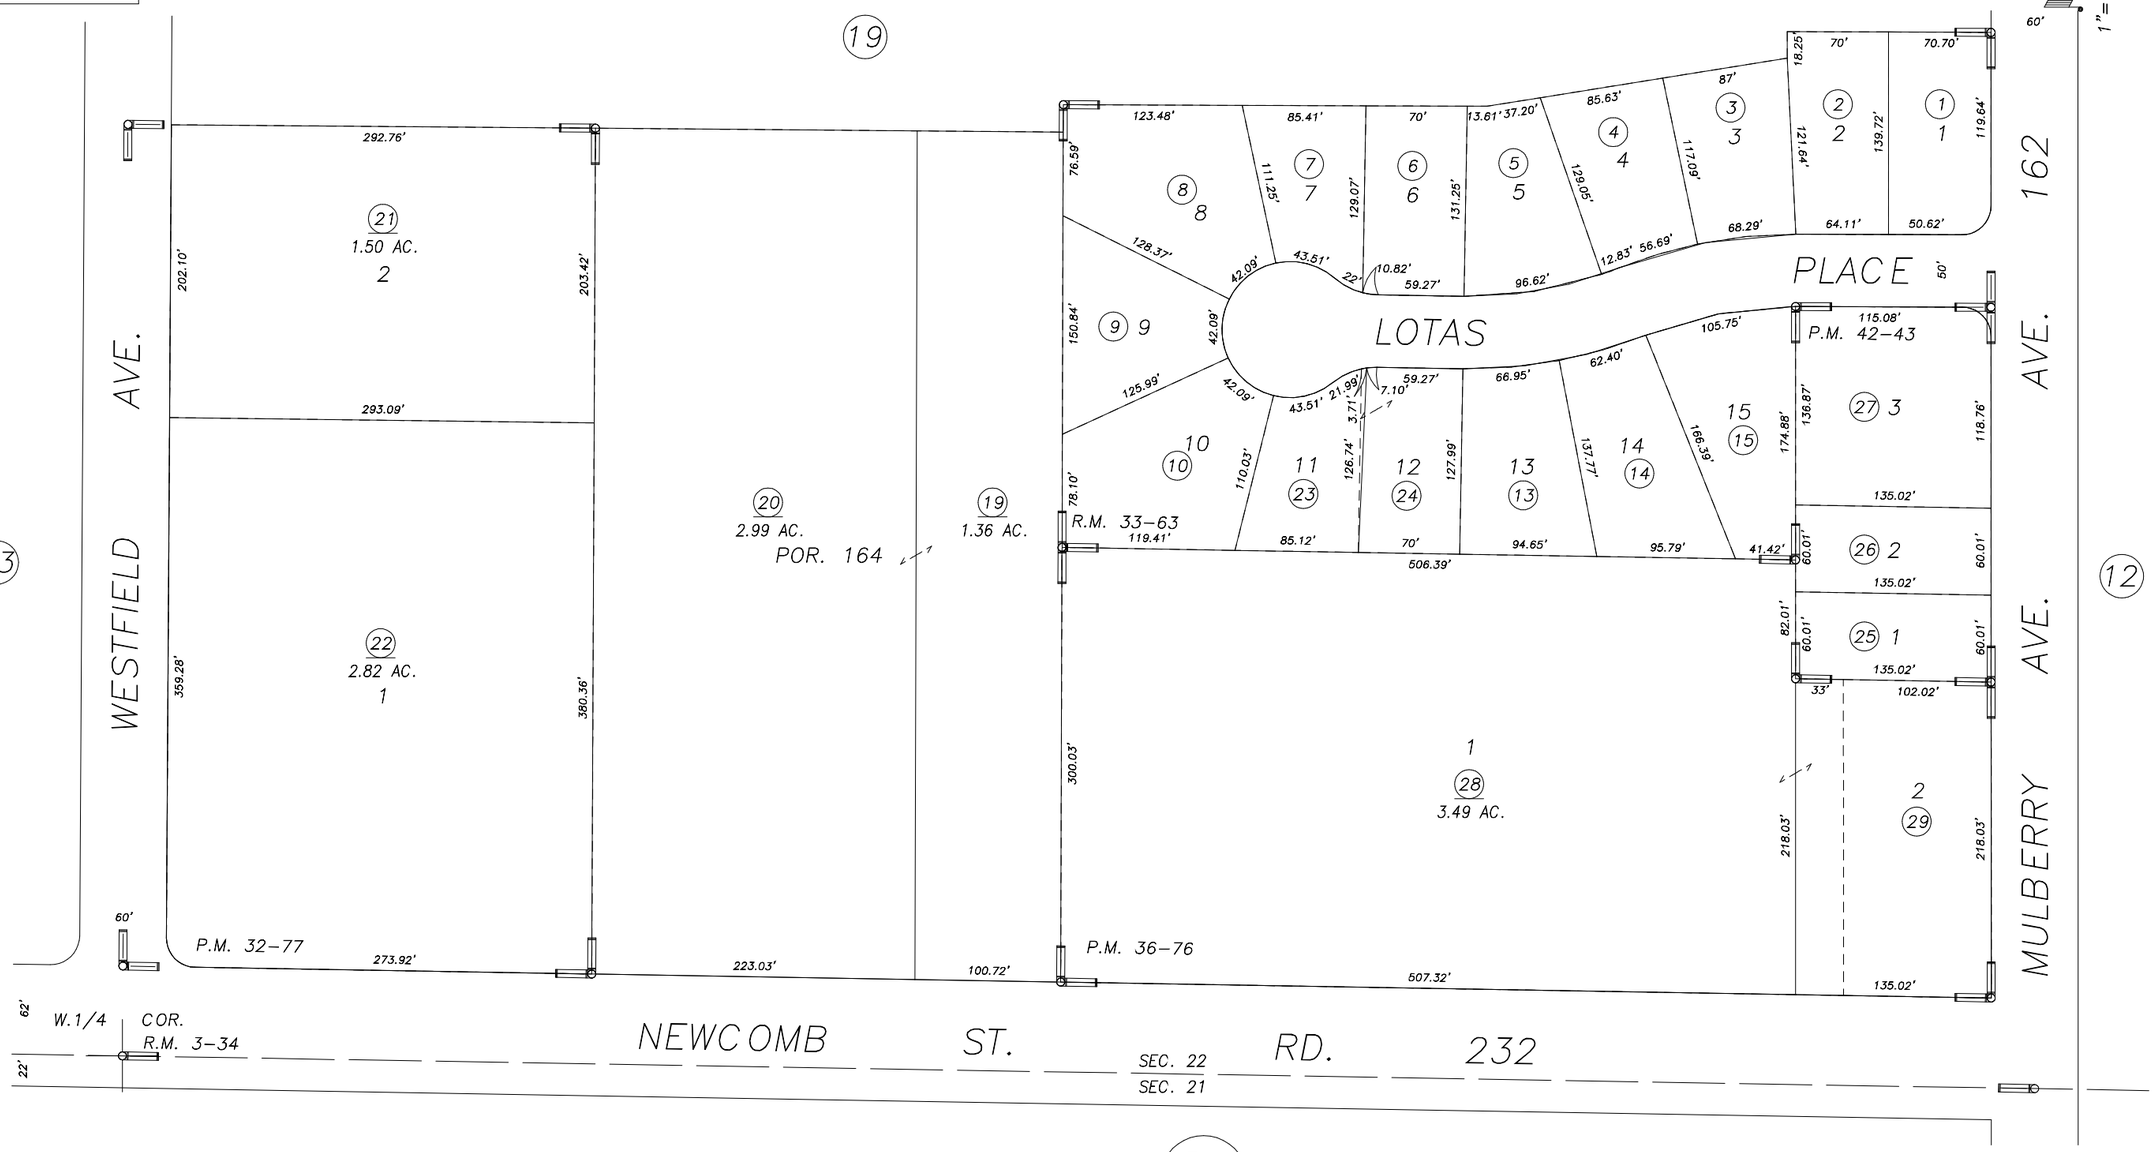

REVISION	DATE	BY
LLA 2–98	8/24/98	KPT

POR. PIONEER LAND CO'S FIRST SUB., R.M. 3–34
PARCEL MAP 3176, P.M. 32–77
PARCEL MAP 3573, P.M. 36–76
SIERRA PARK VILLAGE NO. 2, R.M. 33–63
PARCEL MAP 4139, P.M. 42–43

Bk. 245

CITY OF PORTERVILLE
ASSESSOR'S MAPS BK. 246 , PG. 28 .
COUNTY OF TULARE, CALIF.

NOTE: Assessor's Block Numbers Shown in Ellipses
Assessor's Parcel Numbers Shown in Circles

99/00