DISCLAIMER

THIS MAP WAS PREPARED FOR LOCAL PROPERTY ASSESSMENT PURPOSES ONLY AND THE PARCELS SHOWN HEREON MAY NOT COMPLY WITH STATE AND LOCAL SUBDIVISION ORDINANCES, AND NO LIABILITY IS ASSUMED FOR THE USE OF THE INFORMATION SHOWN HEREON.

POR. NE 1/4 OF NE 1/4 SECTION 22, T.21S., R.27E., M.D.B. & M.

Tax Area Code 4-000

246-31

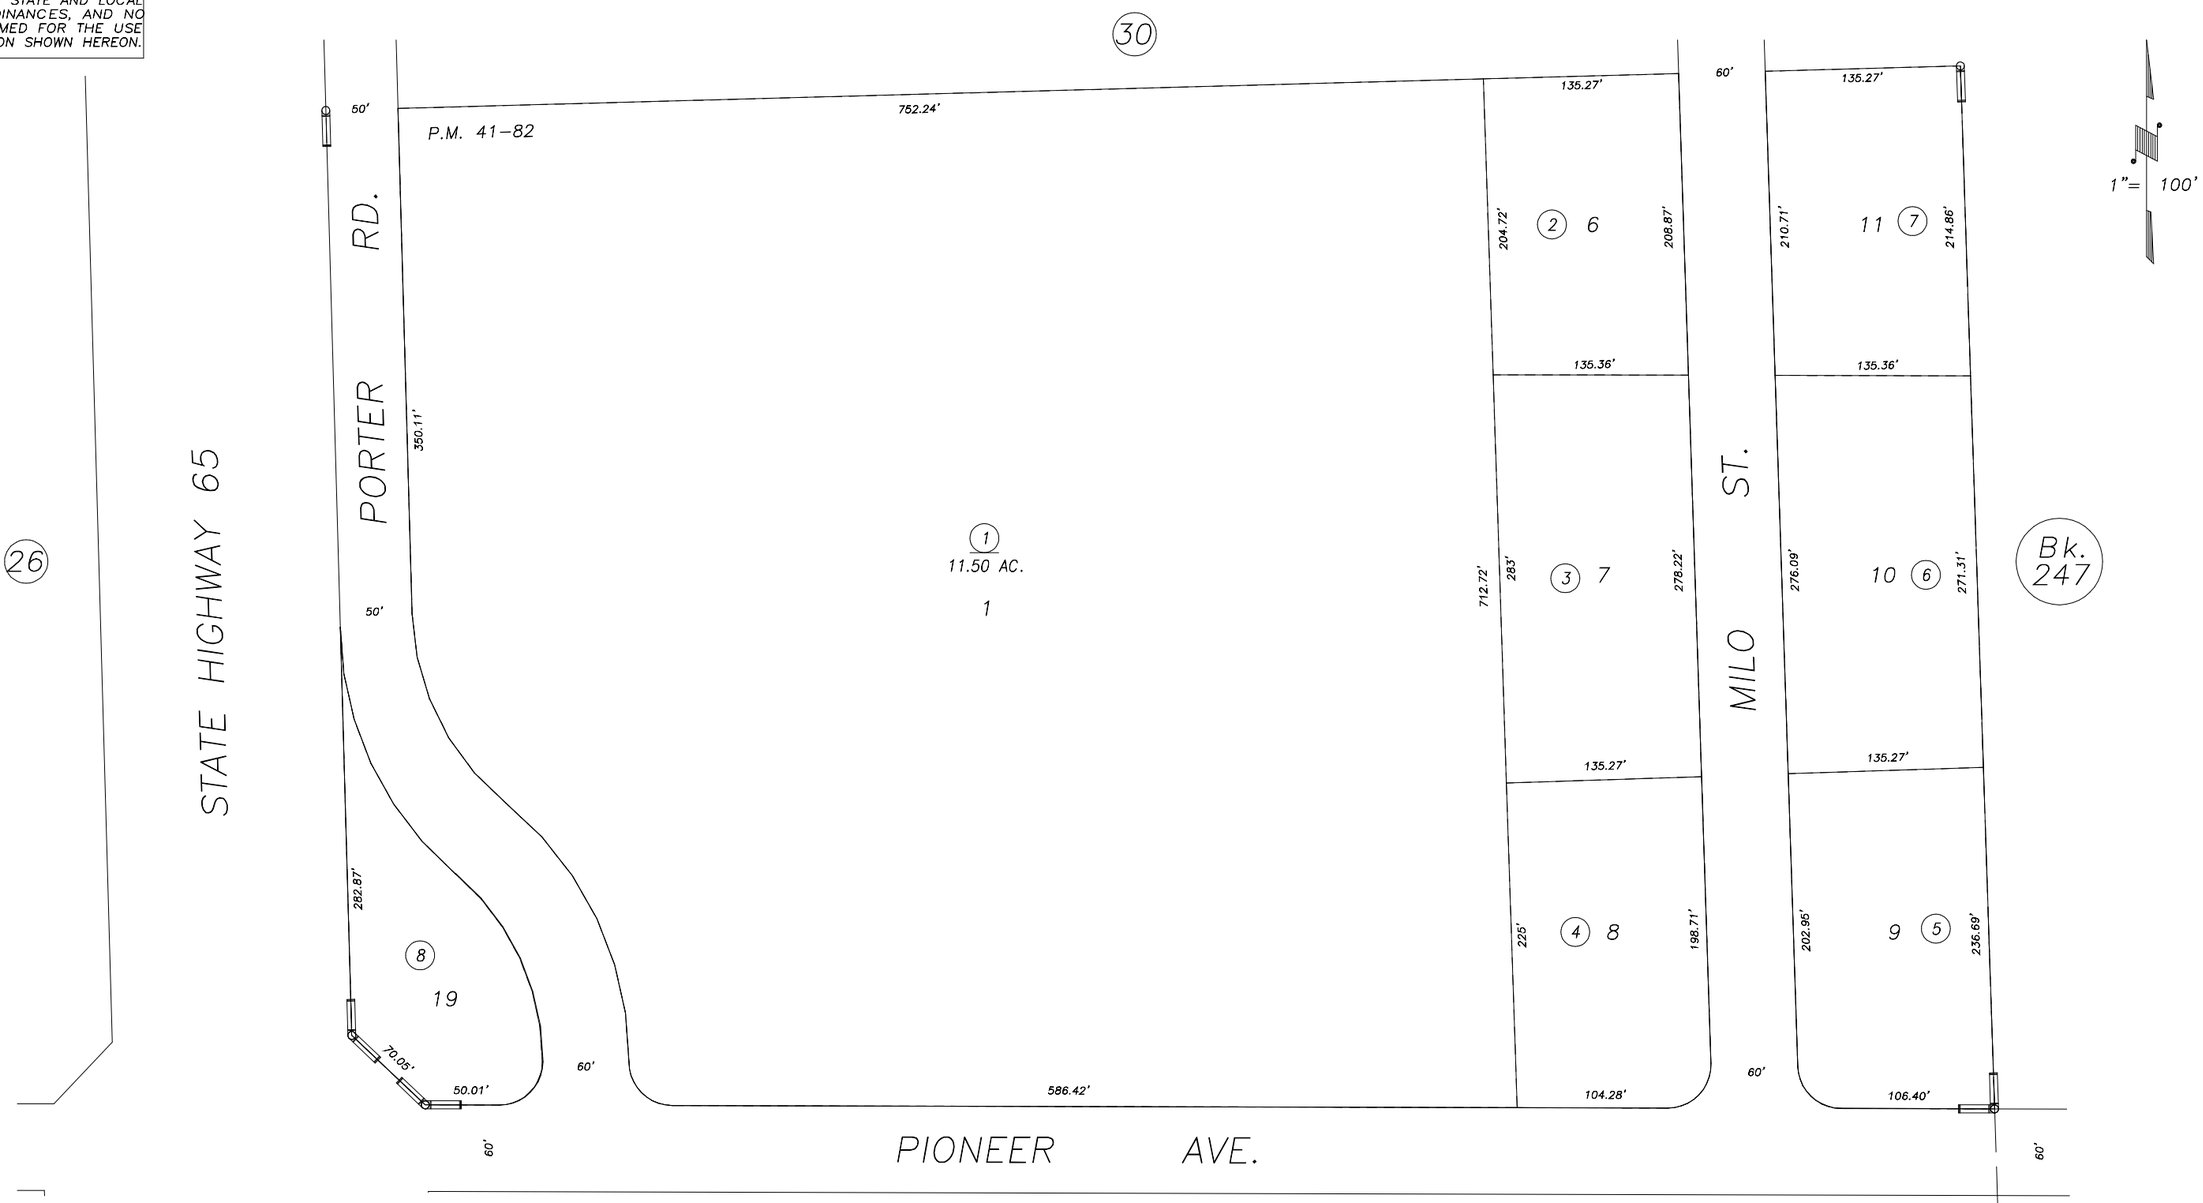

P.M. 41-82	10/4/93	KPT
REVISION	DATE	BY

POR. PARCEL MAP 4078, P.M. 41-82
POR. RECORD OF SURVEY, L.S. 17-85 (HWY. 65)

CITY OF PORTERVILLE
ASSESSOR'S MAPS BK. 246 , PG. 31 .
COUNTY OF TULARE, CALIF.

NOTE: Assessor's Block Numbers Shown in Ellipses
Assessor's Parcel Numbers Shown in Circles

94/95