DISCLAIMER

THIS MAP WAS PREPARED FOR LOCAL PROPERTY ASSESSMENT PURPOSES ONLY AND THE PARCELS SHOWN HEREON MAY NOT COMPLY WITH STATE AND LOCAL SUBDIVISION ORDINANCES, AND NO LIABILITY IS ASSUMED FOR THE USE OF THE INFORMATION SHOWN HEREON.

N1/2 OF NW1/4 SEC.23, T.21S., R.27E., M.D.B.&M.

Tax Area Codes 247-03

004-000 004-019
004-109 004-130
004-163 126-001

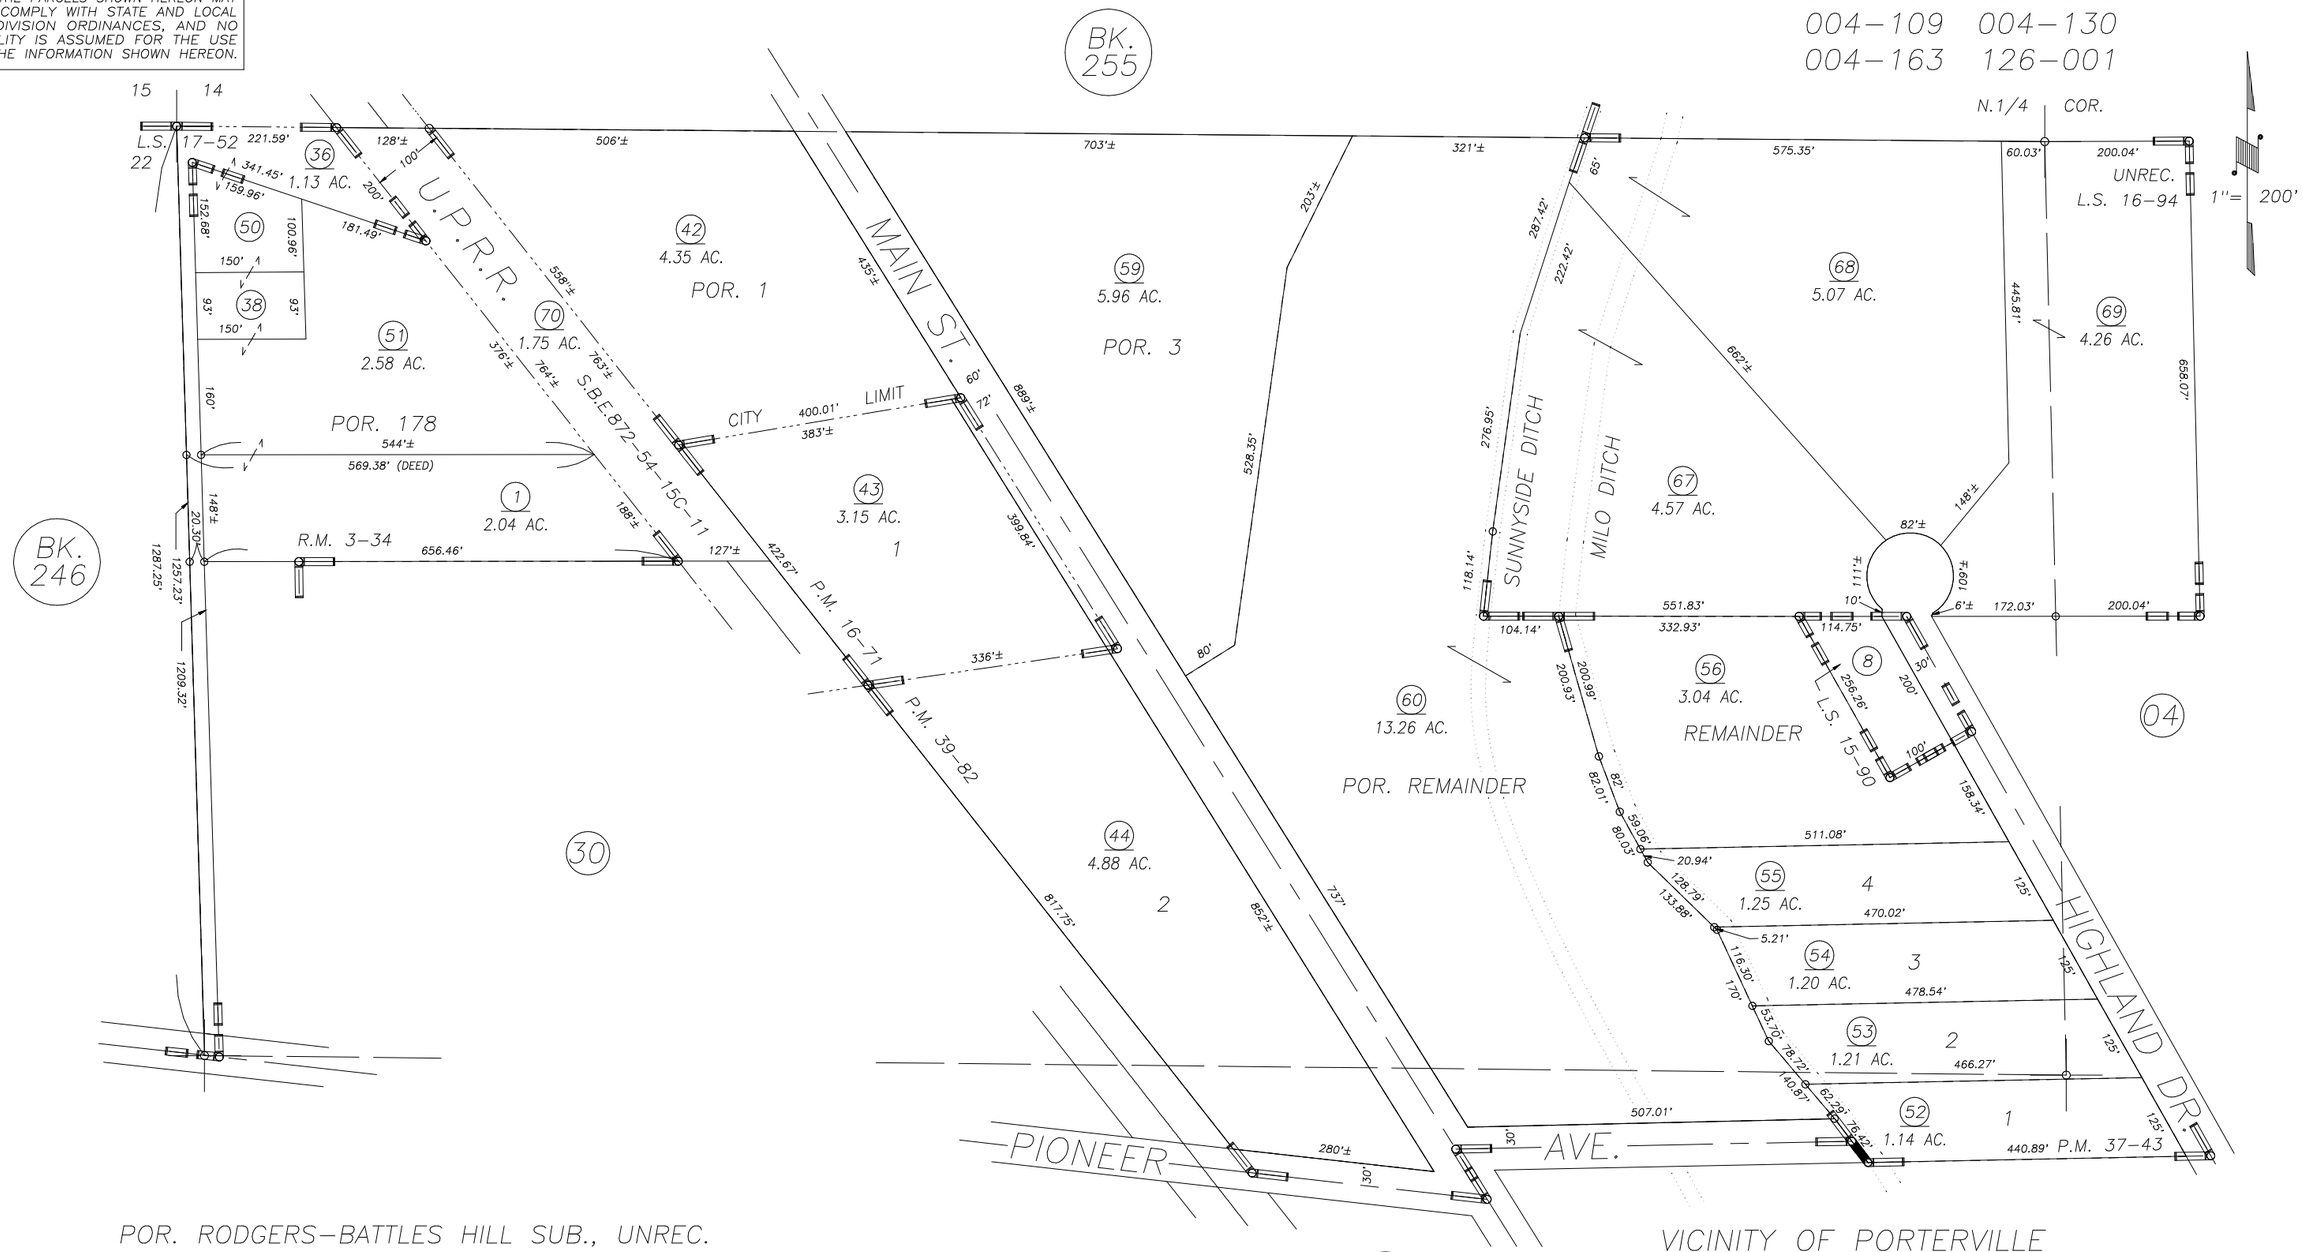

POR. RODGERS-BATTLES HILL SUB., UNREC.
POR. PIONEER LAND COMPANY'S FIRST SUB., R.M. 3-34
POR. PARCEL MAP 1570, P.M. 16-71
RECORD OF SURVEY, L.S. 15-90
PARCEL MAP 3640, P.M. 37-43
RECORD OF SURVEY, L.S. 16-94
POR. RECORD OF SURVEY, L.S. 17-52
POR. PARCEL MAP 3879, P.M. 39-82
POR. RECORD OF SURVEY, L.S. 21-68 (SEC.23, ETC.)

VICINITY OF PORTERVILLE
ASSESSOR'S MAPS BK. 247 , PG. 03
COUNTY OF TULARE, CALIFORNIA, U.S.A.

NOTE: Assessor's Parcel Numbers Shown in Circles (1)
Assessor's Block Numbers Shown in Elipses (123)

REVISION	DATE	TECH
TRA CHANGE ONLY	04/27/2011	KMS