DISCLAIMER

THIS MAP WAS PREPARED FOR LOCAL PROPERTY ASSESSMENT PURPOSES ONLY. THE PARCELS SHOWN HEREON MAY NOT COMPLY WITH STATE AND LOCAL SUBDIVISION ORDINANCES. NO LIABILITY IS ASSUMED FOR THE USE OF THE INFORMATION HEREON.

REVISED: 06/12/2009
REASON: 2008-0008234
CAD TECH: ASG

NLY. POR. NE 1/4 SEC. 23, T. 21 S., R. 27 E., M.D.B. & M.

TAX CODE AREA
126-001
004-000
004-019

247-04

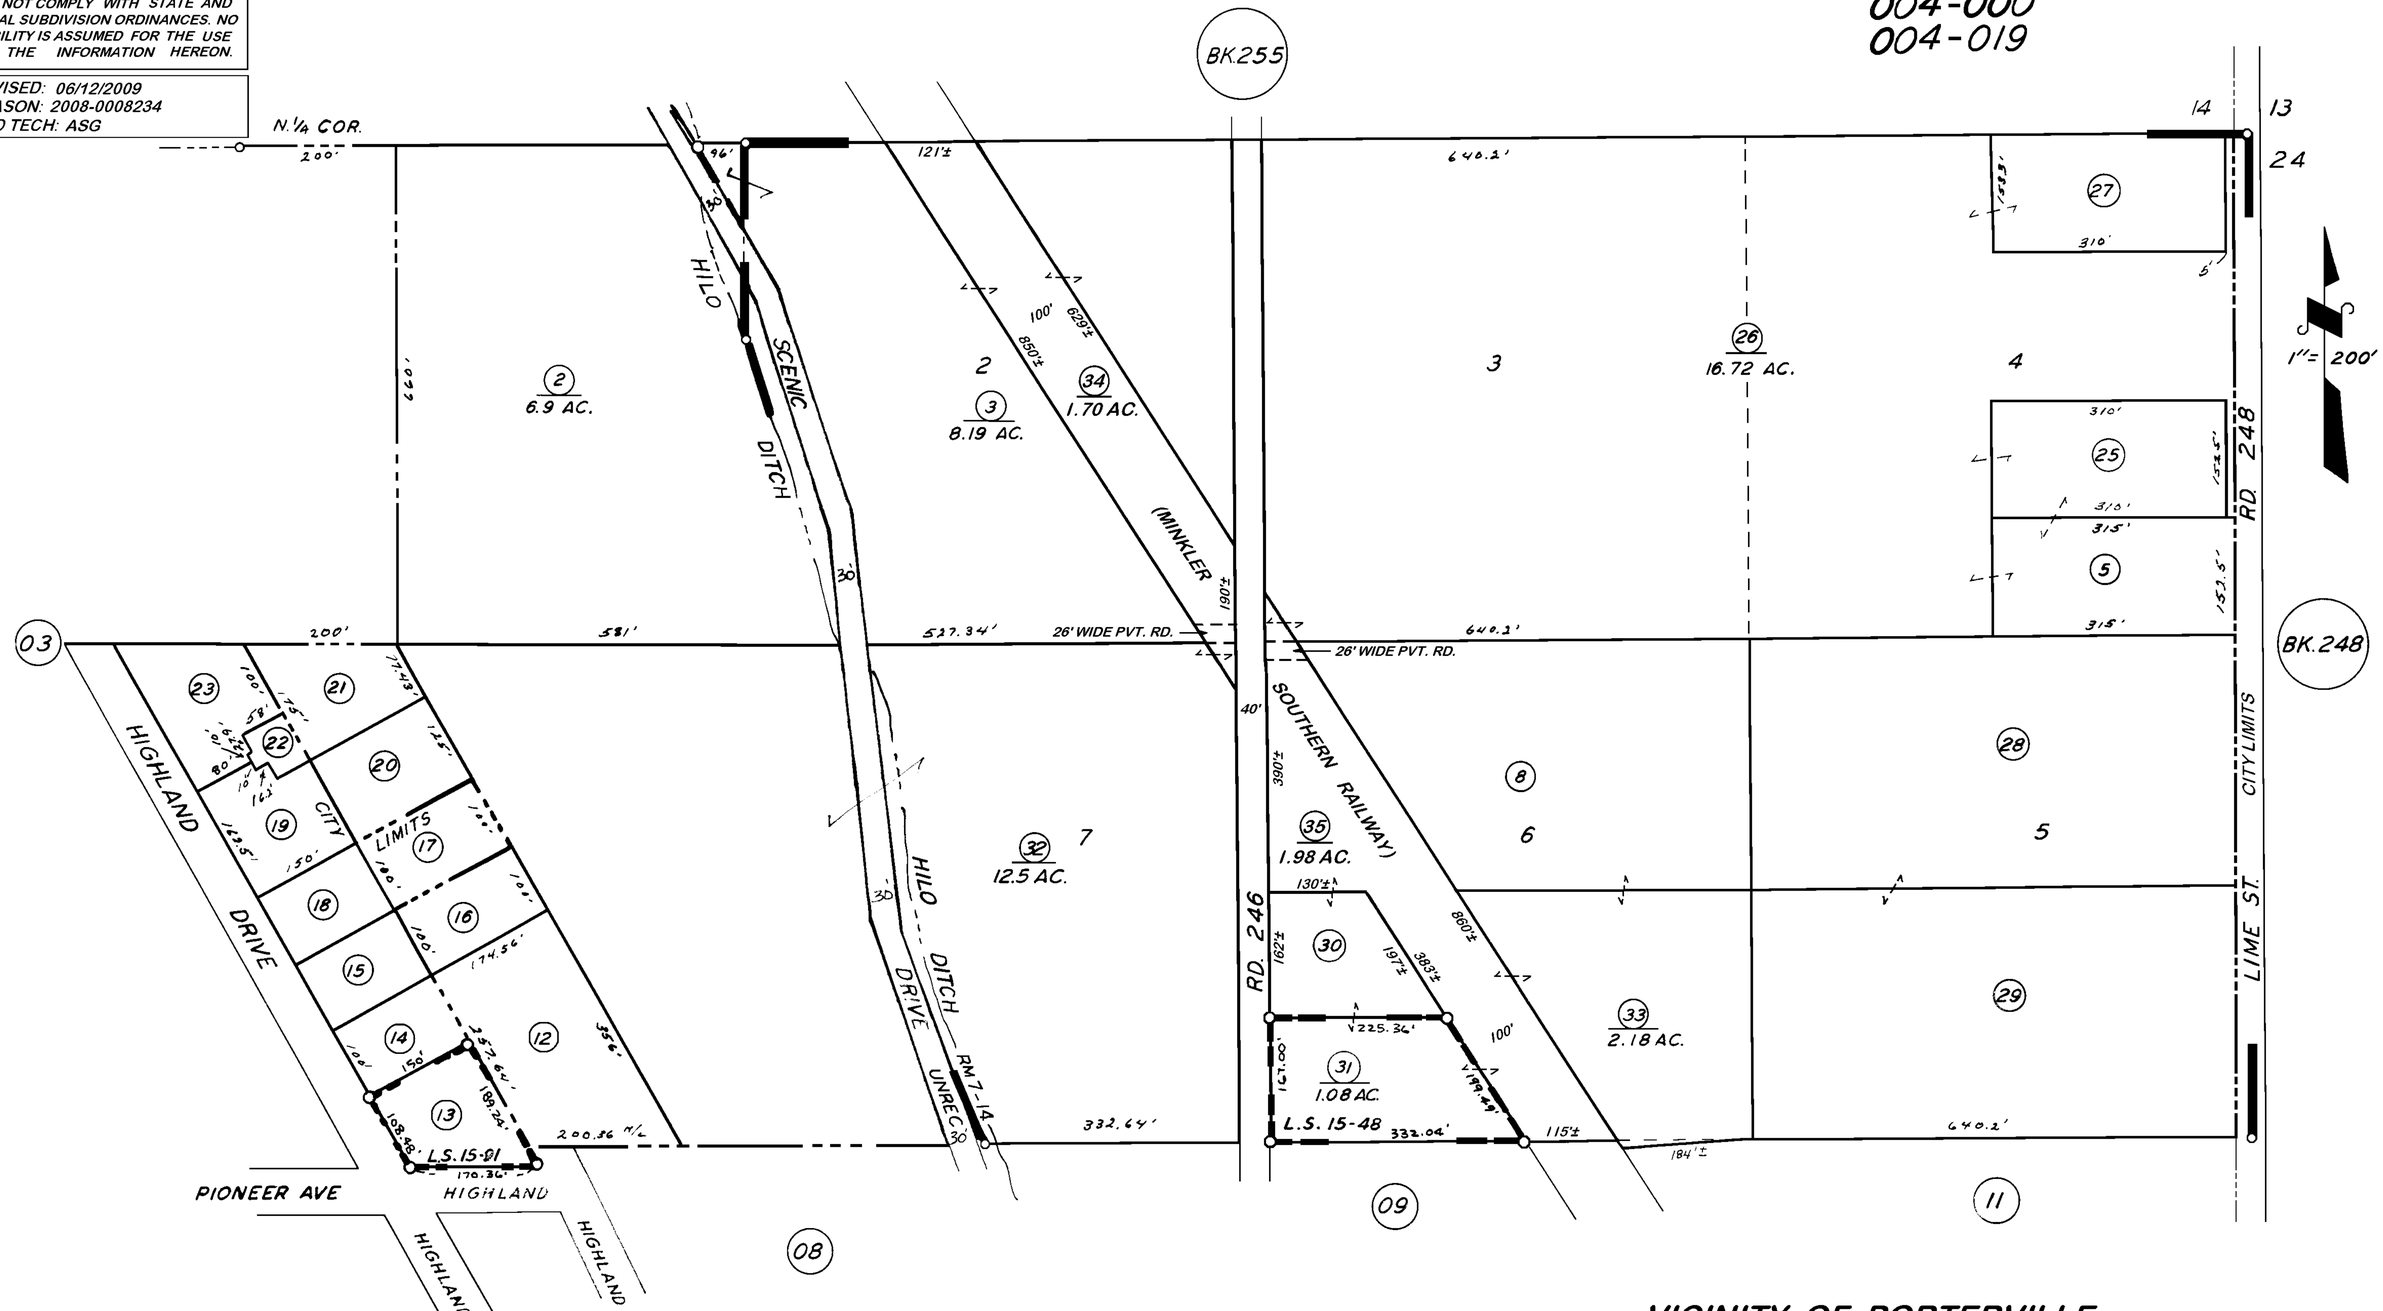

POR. RODGER'S - BATTLES HILL, UNREC.
POR. HERMOSA ORANGE COLONY, 1st ADD., R.M. 7-14
RECORD OF SURVEY, L.S. 15-48
RECORD OF SURVEY, L.S. 15-91

VICINITY OF PORTERVILLE

ASSESSOR'S MAPS BK. **247**, PG. **04**.

COUNTY OF TULARE, CALIF.

NOTE – ASSESSOR'S BLOCK NUMBERS SHOWN IN ELLIPSES
ASSESSOR'S PARCEL NUMBERS SHOWN IN CIRCLES