**DISCLAIMER**

THIS MAP WAS PREPARED FOR LOCAL PROPERTY ASSESSMENT PURPOSES ONLY. THE PARCELS SHOWN HEREON MAY NOT COMPLY WITH STATE AND LOCAL SUBDIVISION ORDINANCES. NO LIABILITY IS ASSUMED FOR THE USE OF THE INFORMATION HEREON.

REVISED: 06/12/2009
REASON: 2008-0008236
CAD TECH: ASG

# SLY. POR. NE 1/4 SEC. 23, T.21S., R.27E., M.D.B. & M.

TAX CODE AREA
126-001
004-000
004-143

247-09

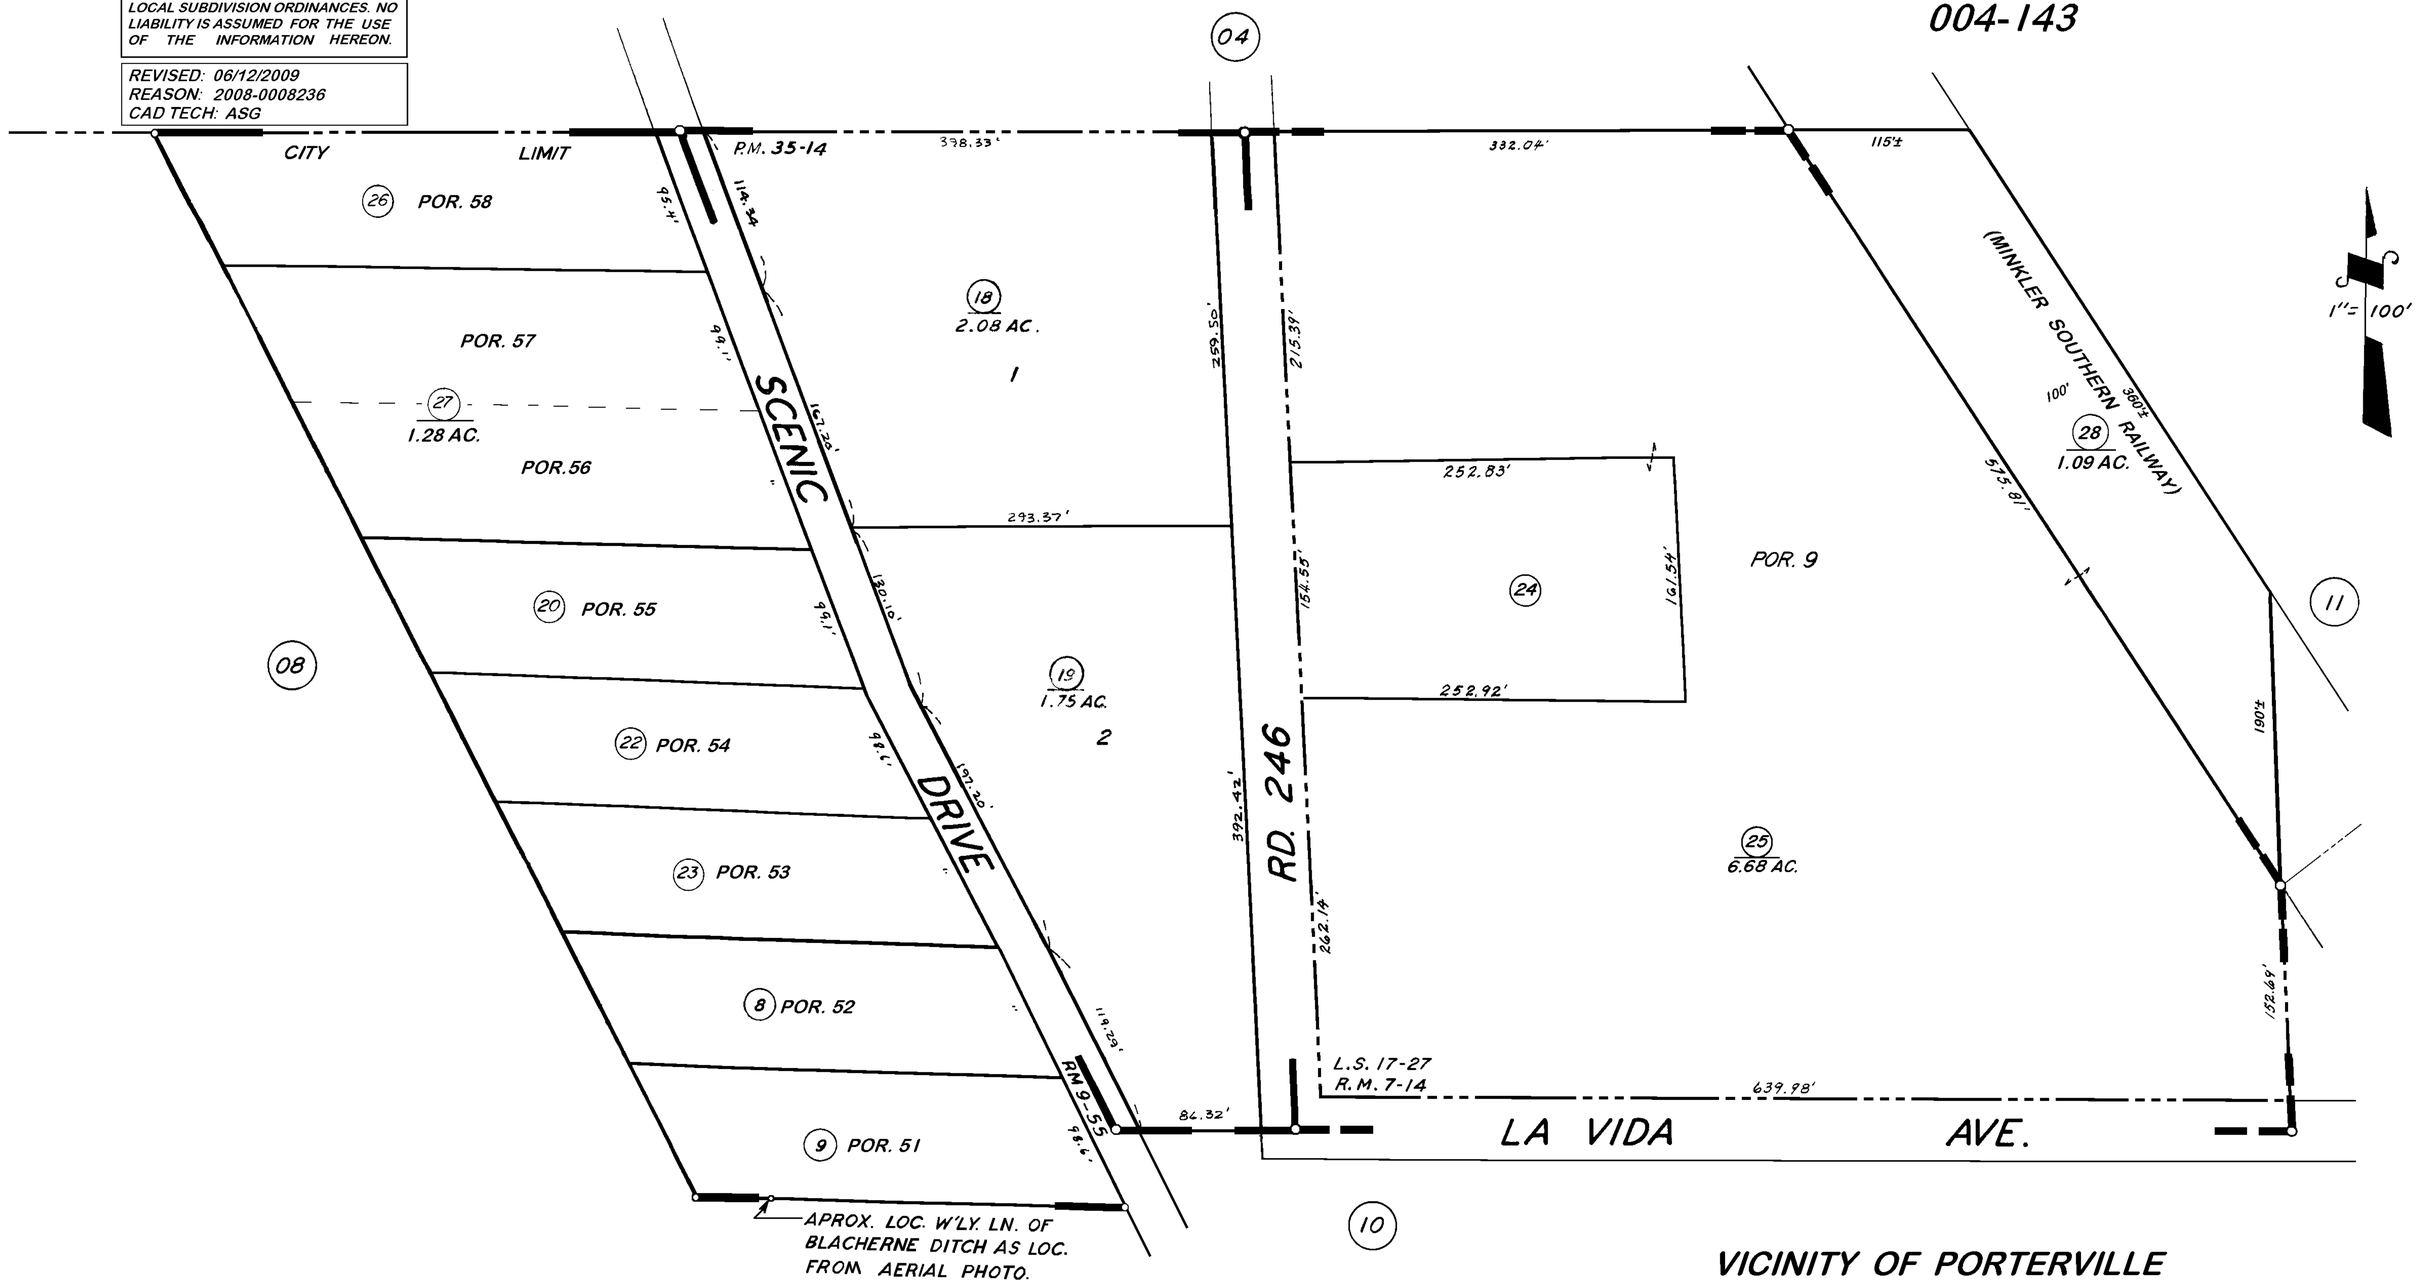


POR. HERMOSA ORANGE COLONY 1st. ADD., R.M. 7-14
POR. SCENIC HEIGHTS 2nd. EXT., R.M. 9-55
RECORD OF SURVEY, L.S. 17-27
PARCEL MAP 3412, P.M. 35-14

## VICINITY OF PORTERVILLE

ASSESSOR'S MAPS BK. 247, PG. 09.

COUNTY OF TULARE, CALIF.

NOTE — ASSESSOR'S BLOCK NUMBERS SHOWN IN ELLIPSES
ASSESSOR'S PARCEL NUMBERS SHOWN IN CIRCLES