SLY. POR. NE 1/4 SEC. 23, T. 21 S., R. 27 E., M.D.B. & M.

TAX CODE AREA
126-001
4-000
4-044

247-10

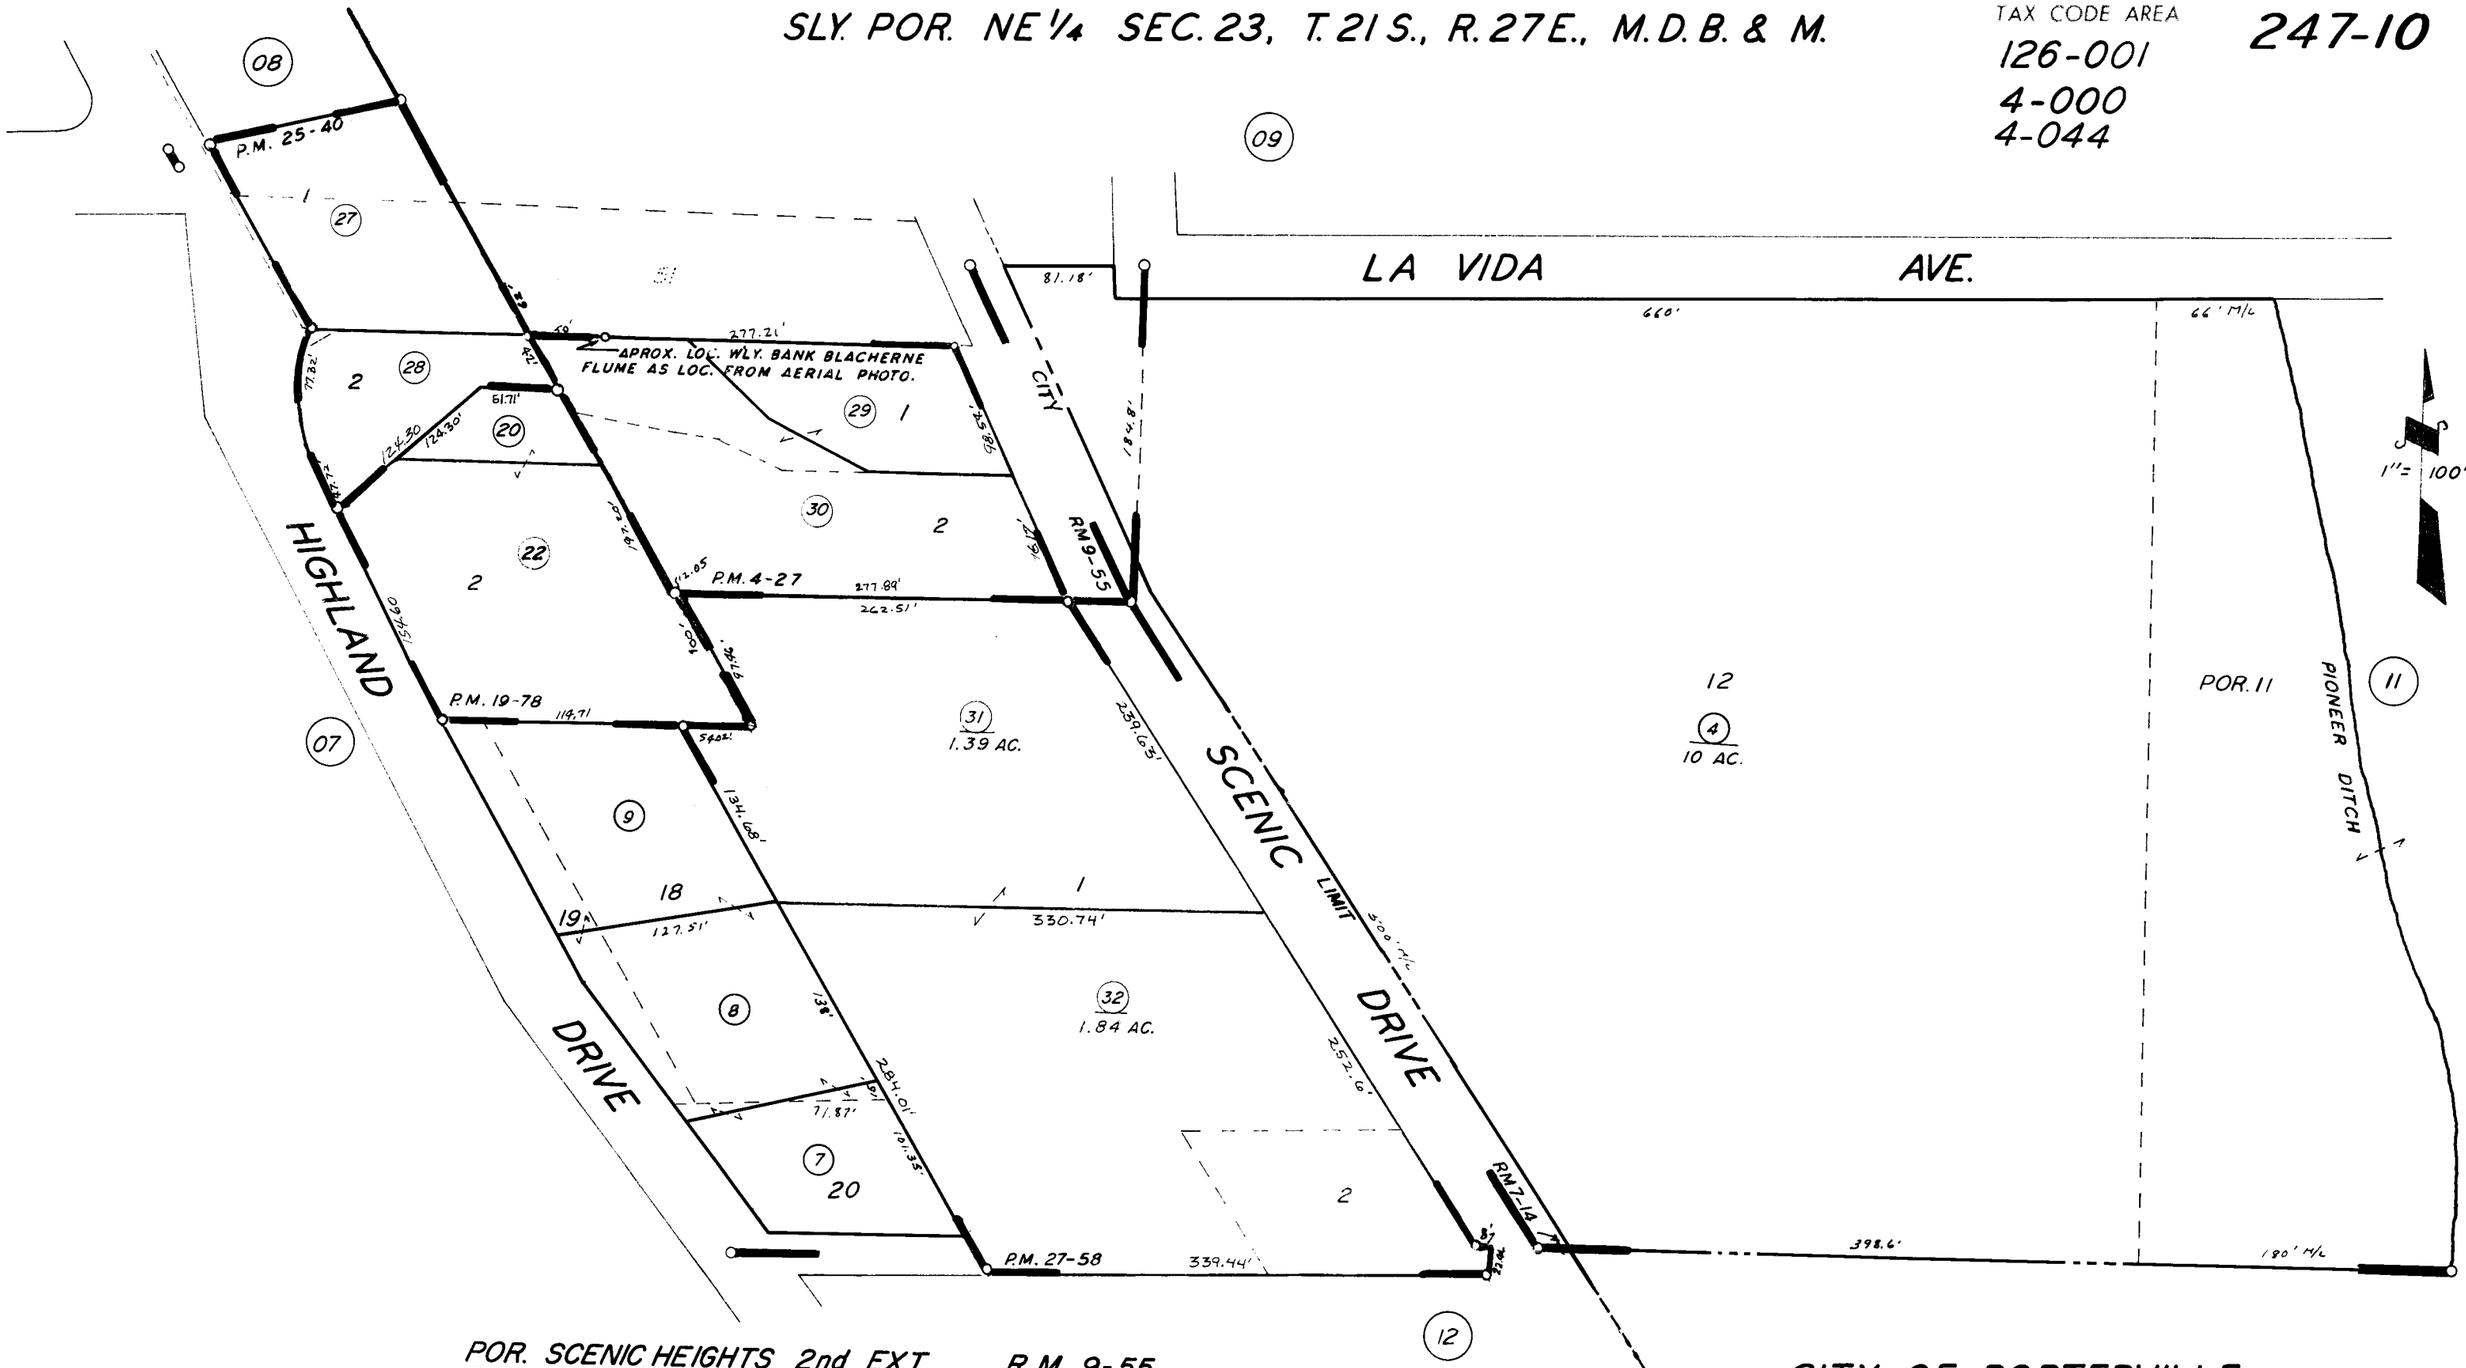

POR. SCENIC HEIGHTS 2nd EXT. R.M. 9-55
POR. HERMOSA ORANGE COL. 1st ADD. R.M. 7-14
POR. BARTLETT HILL - UNRECORDED
PARCEL MAP 327 P.M. 4-27
PARCEL MAP 1877 P.M. 19-78
PARCEL MAP 2657 P.M. 27-58
PARCEL MAP 2439 P.M. 25-40

CITY OF PORTERVILLE

ASSESSOR'S MAPS BK. 247, PG. 10.

COUNTY OF TULARE, CALIF.

NOTE — ASSESSOR'S BLOCK NUMBERS SHOWN IN ELLIPSES
ASSESSOR'S PARCEL NUMBERS SHOWN IN CIRCLES