NLY. POR. N.½ OF SE ¼ SEC. 23, T.21S., R.27E., M.D.B. & M.

TAX CODE AREA
126-001
4-000

247-12

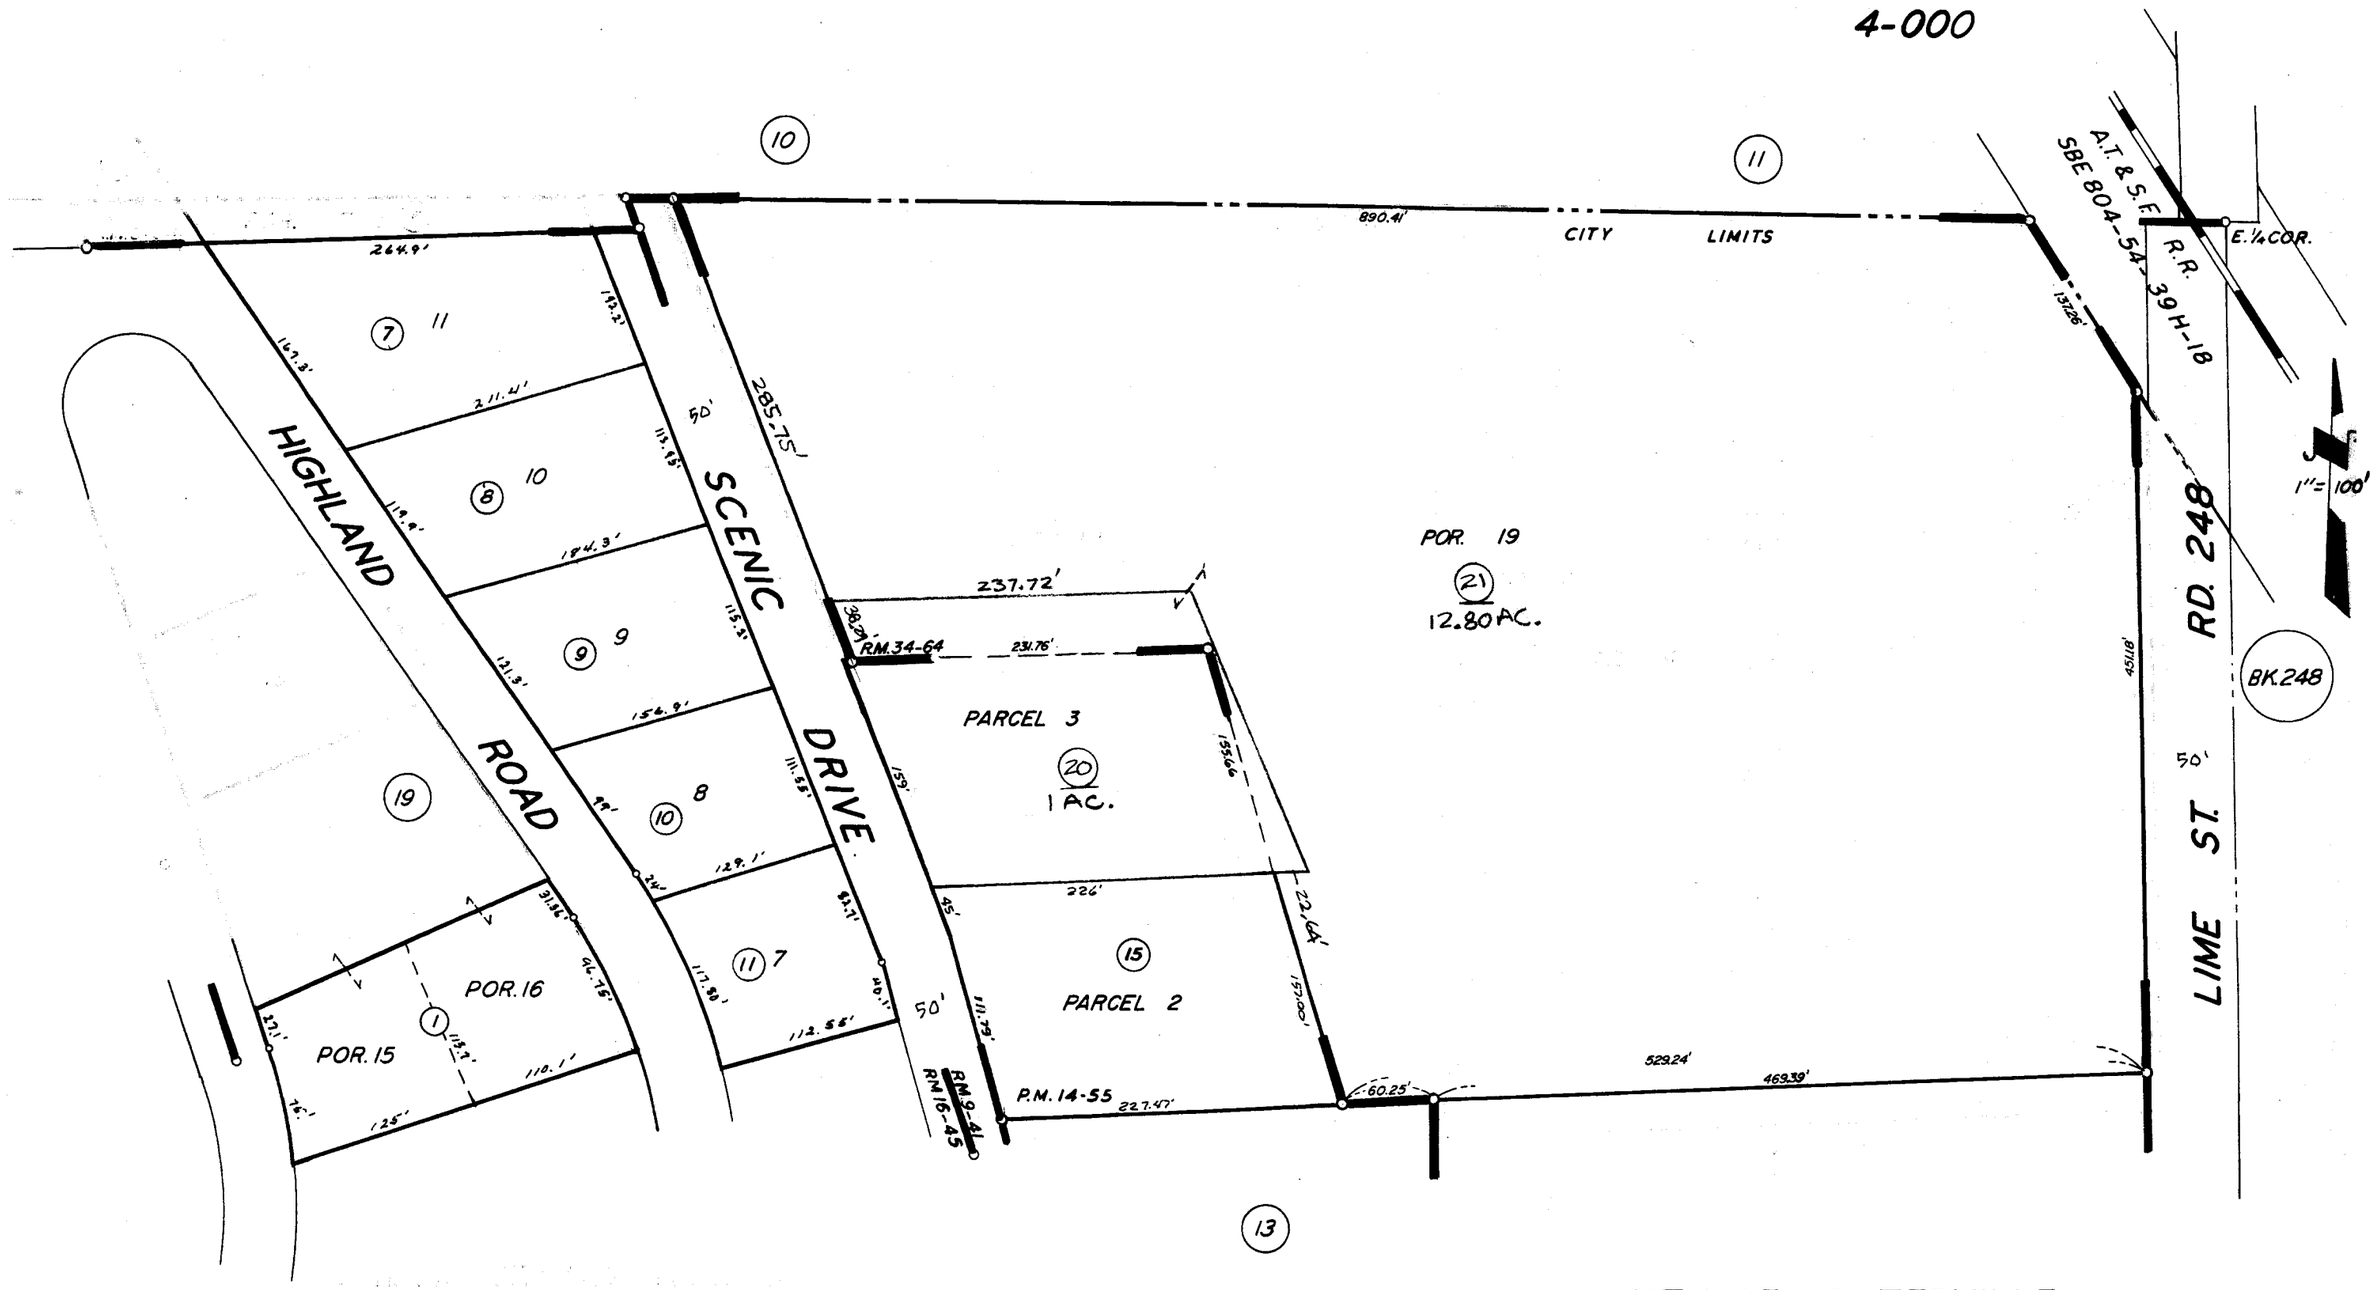

POR. SCENIC HEIGHTS 1st. ADD., R.M. 9-41
POR. GRAND VIEW TRACT, R.M. 16-45
POR. PARCEL MAP 1354, P.M. 14-55
POR. QUAIL PARK ESTATES PHASE ONE, R.M. 34-64

CITY OF PORTERVILLE

ASSESSOR'S MAPS BK. 247, PG. 12.

COUNTY OF TULARE, CALIF.

NOTE — ASSESSOR'S BLOCK NUMBERS SHOWN IN ELLIPSES
ASSESSOR'S PARCEL NUMBERS SHOWN IN CIRCLES