**DISCLAIMER**

*THIS MAP WAS PREPARED FOR LOCAL PROPERTY ASSESSMENT PURPOSES ONLY. THE PARCELS SHOWN HEREON MAY NOT COMPLY WITH STATE AND LOCAL SUBDIVISION ORDINANCES. NO LIABILITY IS ASSUMED FOR THE USE OF THE INFORMATION HEREON.*

REVISED: 08/25/2008
REASON: 2006-0014719
CAD TECH: JRS

# POR. N.½ OF SE¼ SEC. 23, T. 21 S., R. 27 E., M.D.B. & M.

TAX CODE AREA **247-13**

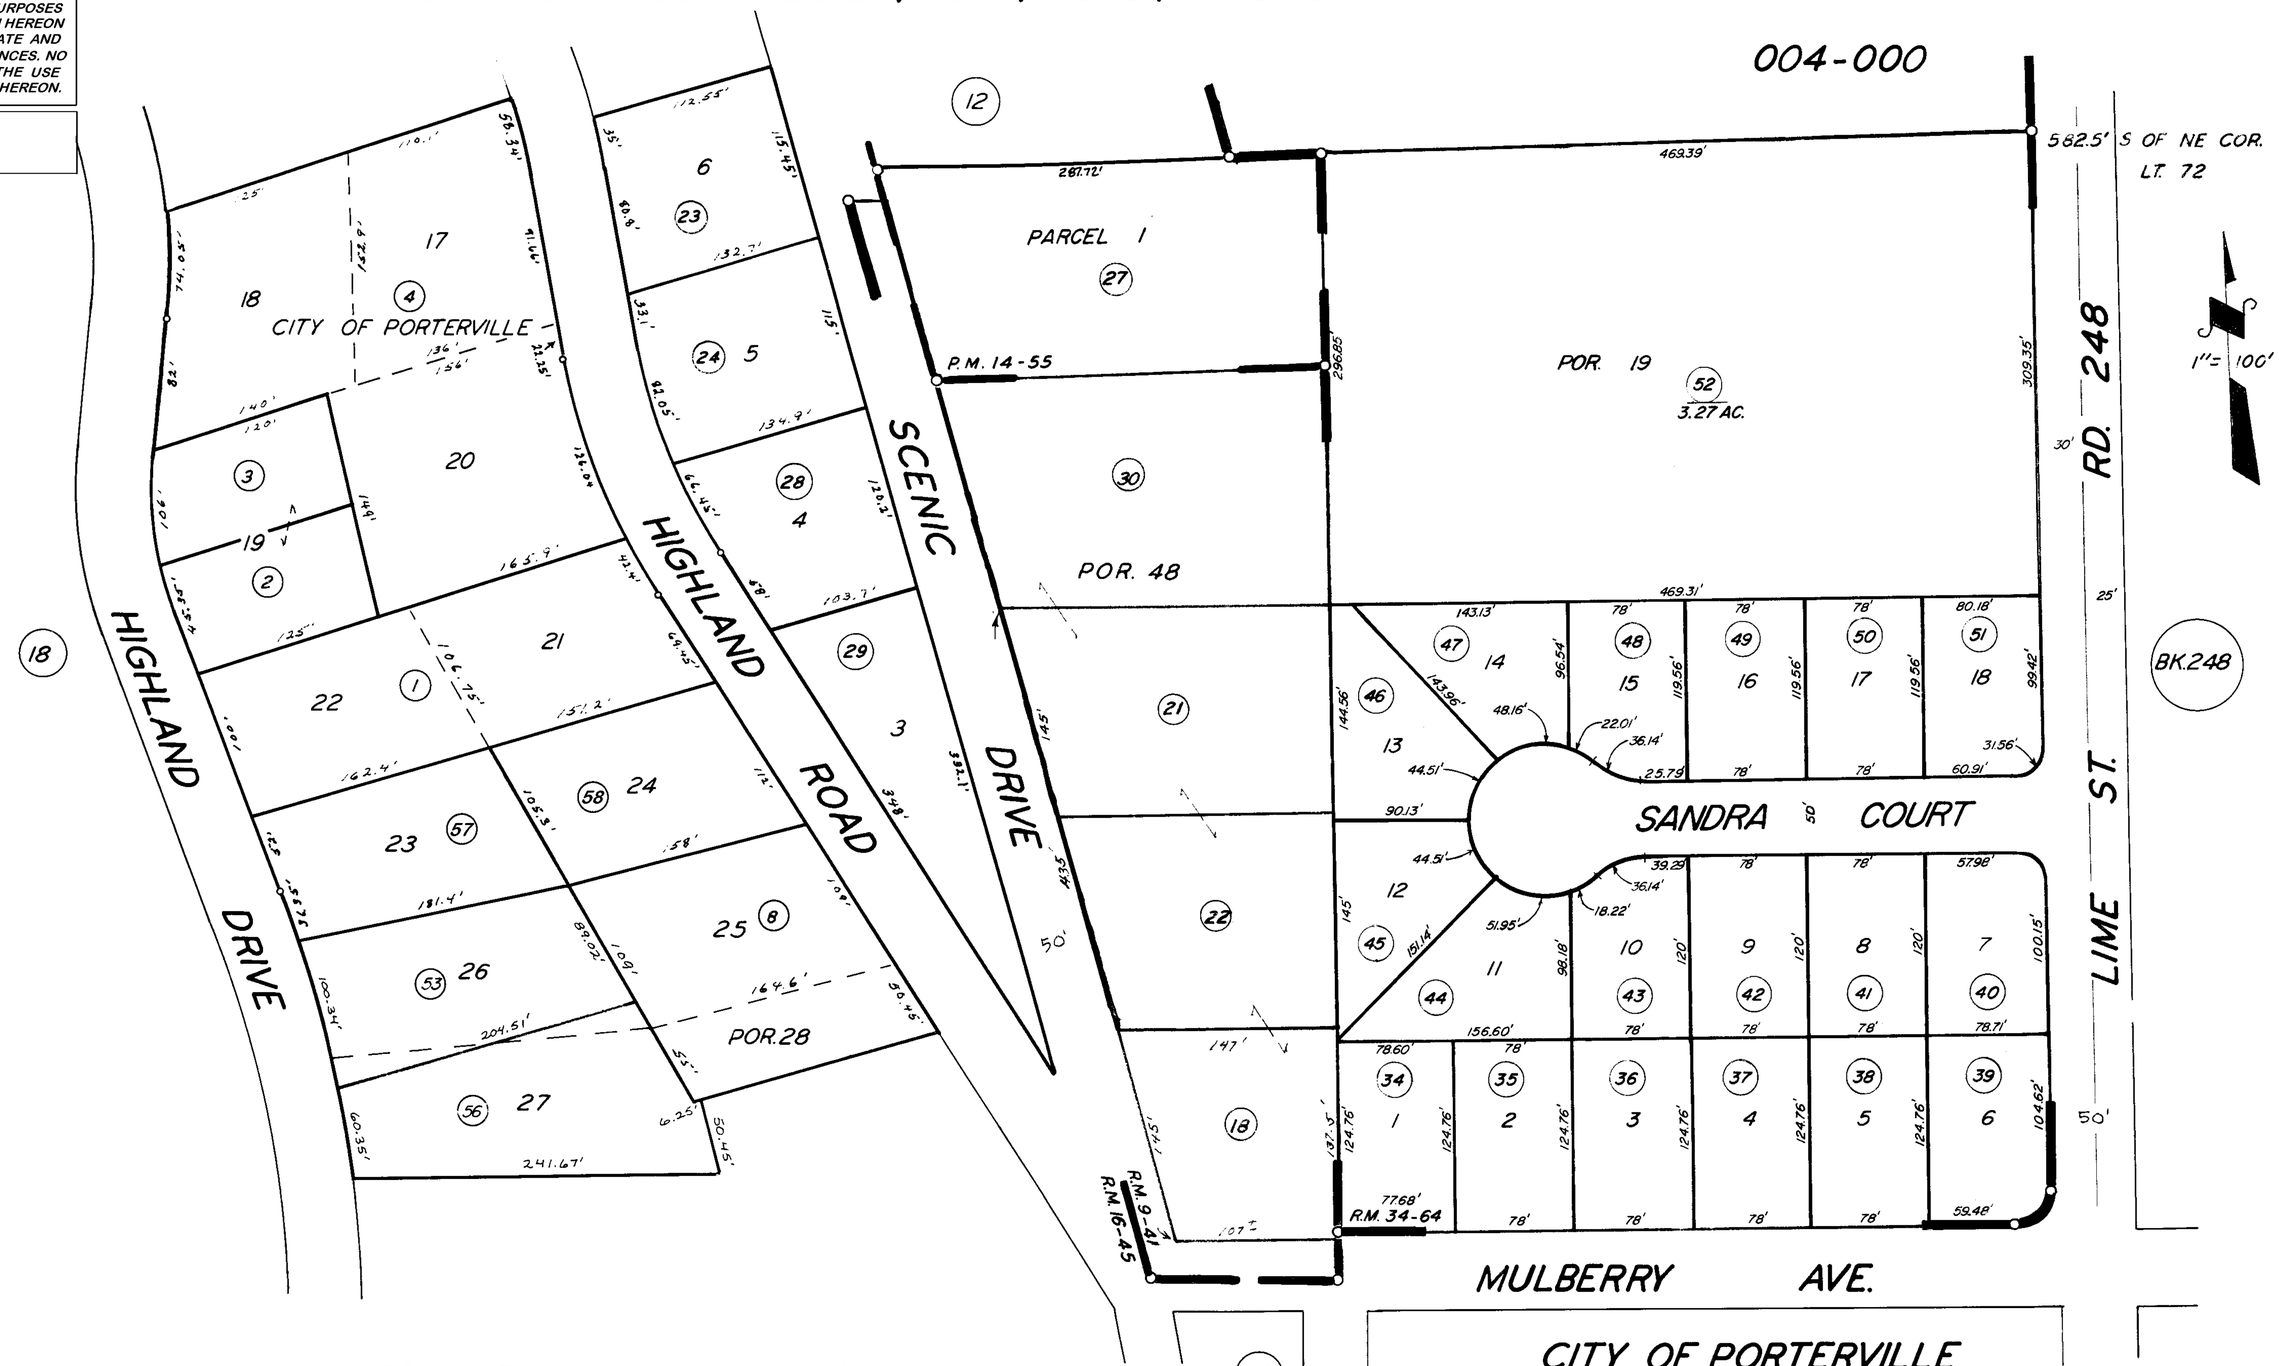


POR. SCENIC HEIGHTS 1st. ADD., R.M. 9-41
POR. GRAND VIEW TRACT, R.M. 16-45
POR. PARCEL MAP 1354, P.M. 14-55
POR. QUAIL PARK ESTATES PHASE ONE, R.M. 34-64

CITY OF PORTERVILLE
ASSESSOR'S MAPS BK. 247, PG. 13.
COUNTY OF TULARE, CALIF.

NOTE - ASSESSOR'S BLOCK NUMBERS SHOWN IN ELLIPSES
ASSESSOR'S PARCEL NUMBERS SHOWN IN CIRCLES