DISCLAIMER

THIS MAP WAS PREPARED FOR LOCAL PROPERTY ASSESSMENT PURPOSES ONLY. THE PARCELS SHOWN HEREON MAY NOT COMPLY WITH STATE AND LOCAL SUBDIVISION ORDINANCES. NO LIABILITY IS ASSUMED FOR THE USE OF THE INFORMATION HEREON. R & T CODE SEC. 327, 408.3, ETC.

REVISED: 12/04/2014
REASON: 2006-0043864
CAD TECH: RLW

SLY. POR. SE 1/4 OF SE 1/4 SEC. 23, T.21S., R.27E., M.D.B. & M.

TAX CODE AREA
004-150

247-15

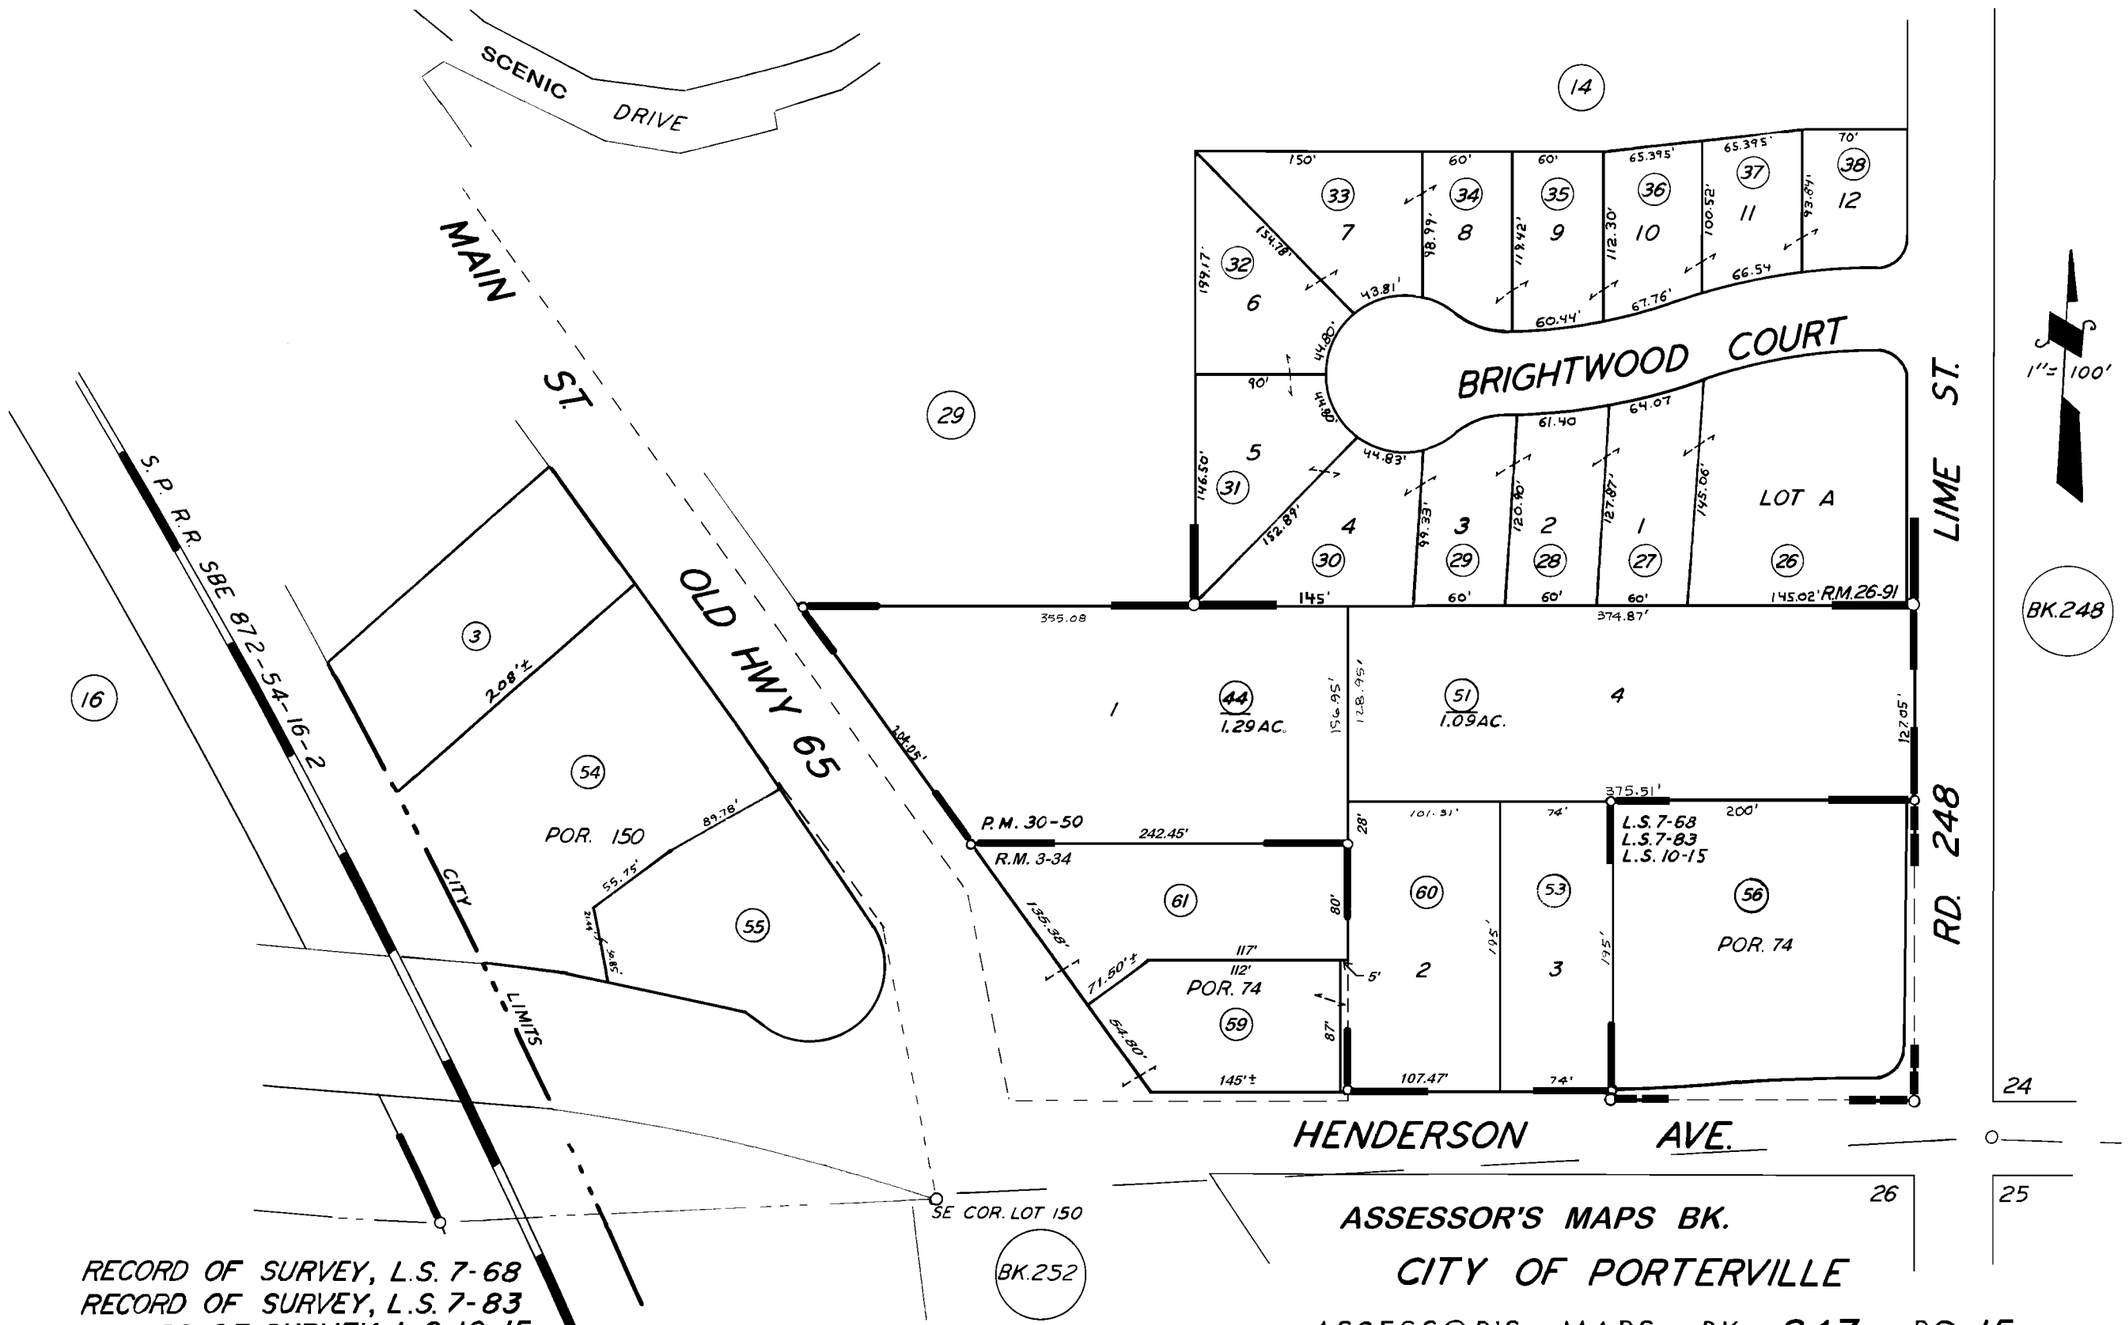

RECORD OF SURVEY, L.S. 7-68
RECORD OF SURVEY, L.S. 7-83
RECORD OF SURVEY, L.S. 10-15
POR. PIONEER LD. CO. 1st SUB., R.M. 3-34

POR. OLIVEWOOD HOMES UNIT 1, R.M. 26-91
PARCEL MAP 2949, P.M. 30-50 (CORRECTORY)

NOTE ASSESSOR'S BLOCK NUMBERS SHOWN IN ELLIPSES
ASSESSOR'S PARCEL NUMBERS SHOWN IN CIRCLES

ASSESSOR'S MAPS BK.
CITY OF PORTERVILLE
ASSESSOR'S MAPS BK. 247, PG. 15.
COUNTY OF TULARE, CALIF.